


ADJOINS DRG No C1108

ADJOINS DRG No C1110

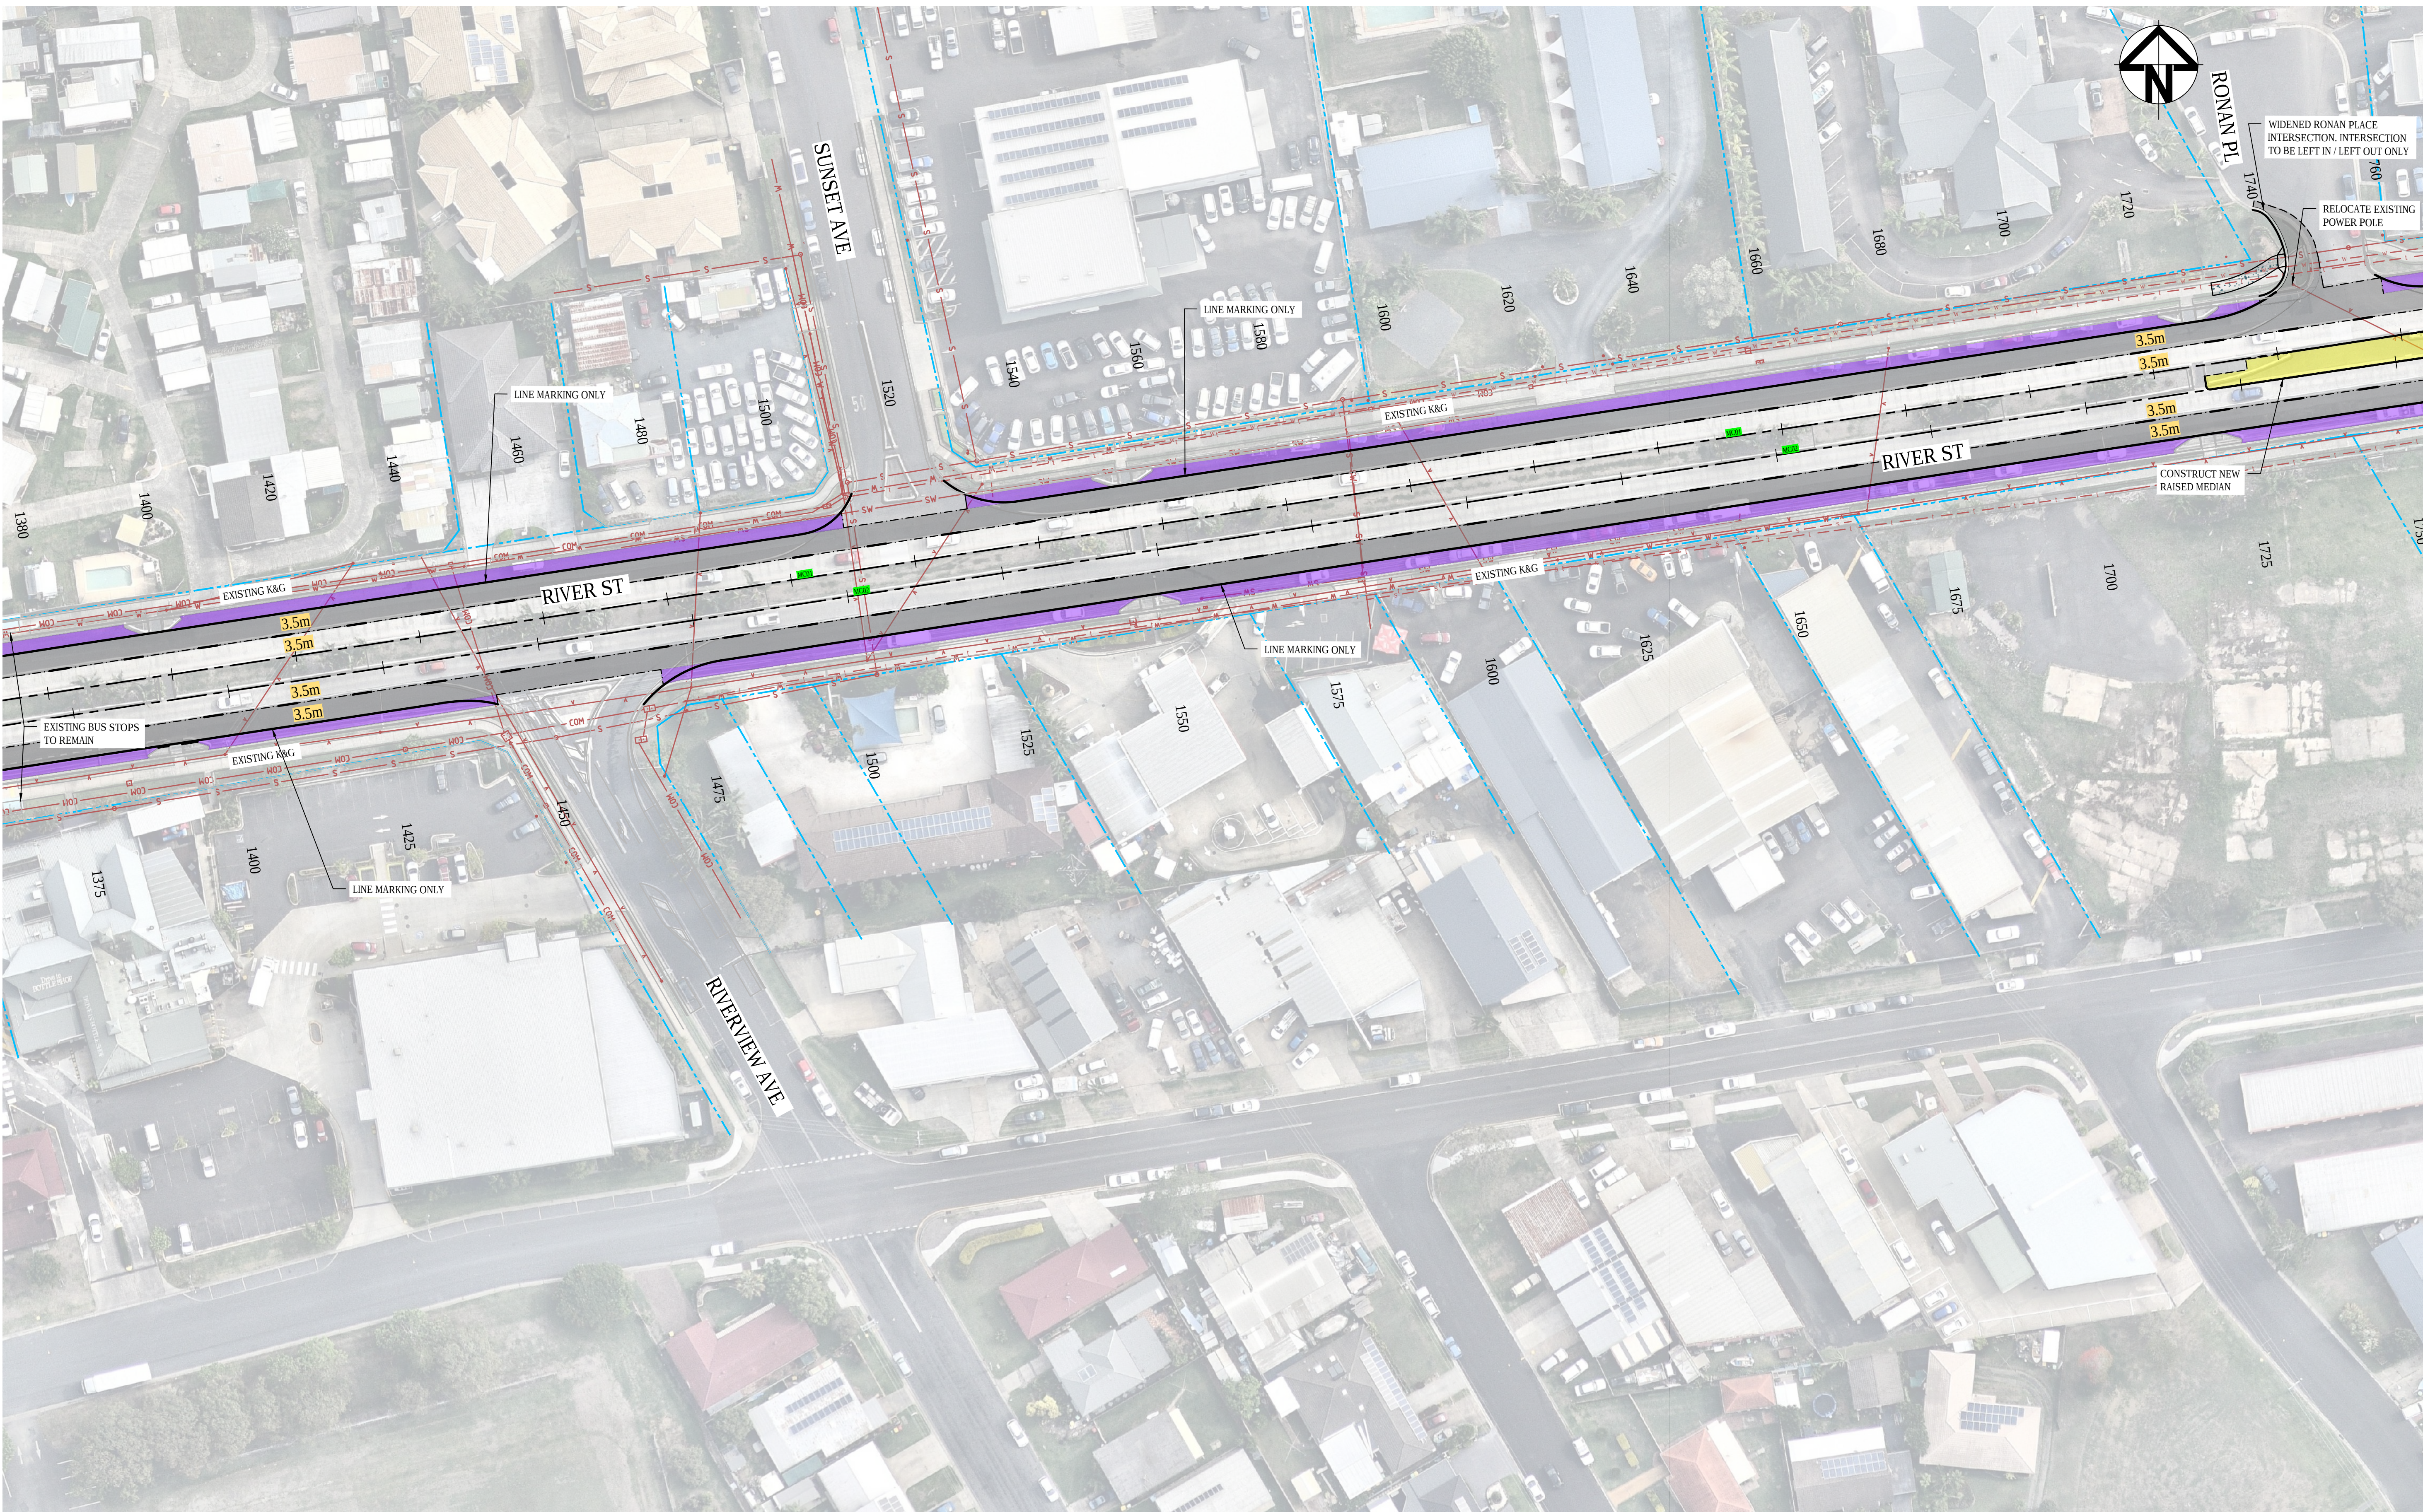

|       |                            |        |
|-------|----------------------------|--------|
|       |                            |        |
|       |                            |        |
| B     | FINAL CONCEPT DESIGN ISSUE | 2-4-20 |
| A     | ISSUED FOR COUNCIL REVIEW  | 9-3-20 |
| Issue | Description                | Date   |

|                            |
|----------------------------|
| Bar Scales                 |
|                            |
| 1 : 500 @ A1 1 : 1000 @ A3 |

THIS DRAWING CANNOT BE COPIED OR REPRODUCED IN ANY FORM OR USED FOR ANY OTHER PURPOSE OTHER THAN THAT ORIGINALLY INTENDED WITHOUT THE WRITTEN PERMISSION OF AT&L

Client




|              |         |          |     |
|--------------|---------|----------|-----|
| Scales       | 1 : 500 | Drawn    | ALS |
|              |         | Designed | ALS |
| Grid         | MGA     | Checked  | MM  |
| Height Datum | AHD     | Approved | PW  |

|         |                                                                 |
|---------|-----------------------------------------------------------------|
| Project | LANE DUPLICATION AND INTERSECTION UPGRADE FOR RIVER ST, BALLINA |
| Title   | ROADWORKS PLAN SHEET 5                                          |

|   |              |         |
|---|--------------|---------|
| Civil Engineers and Project Managers   |              |         |
|                                                                     |              |         |
| Level 7, 153 Walker Street<br>North Sydney NSW 2060<br>ABN 96 130 882 405<br>Tel: 02 9439 1777<br>Fax: 02 9923 1055<br>www.atl.net.au<br>info@atl.net.au |              |         |
| Status   | CONCEPT      | A1      |
| Project - Drawing No.   | C1109 18-573 | Issue B |



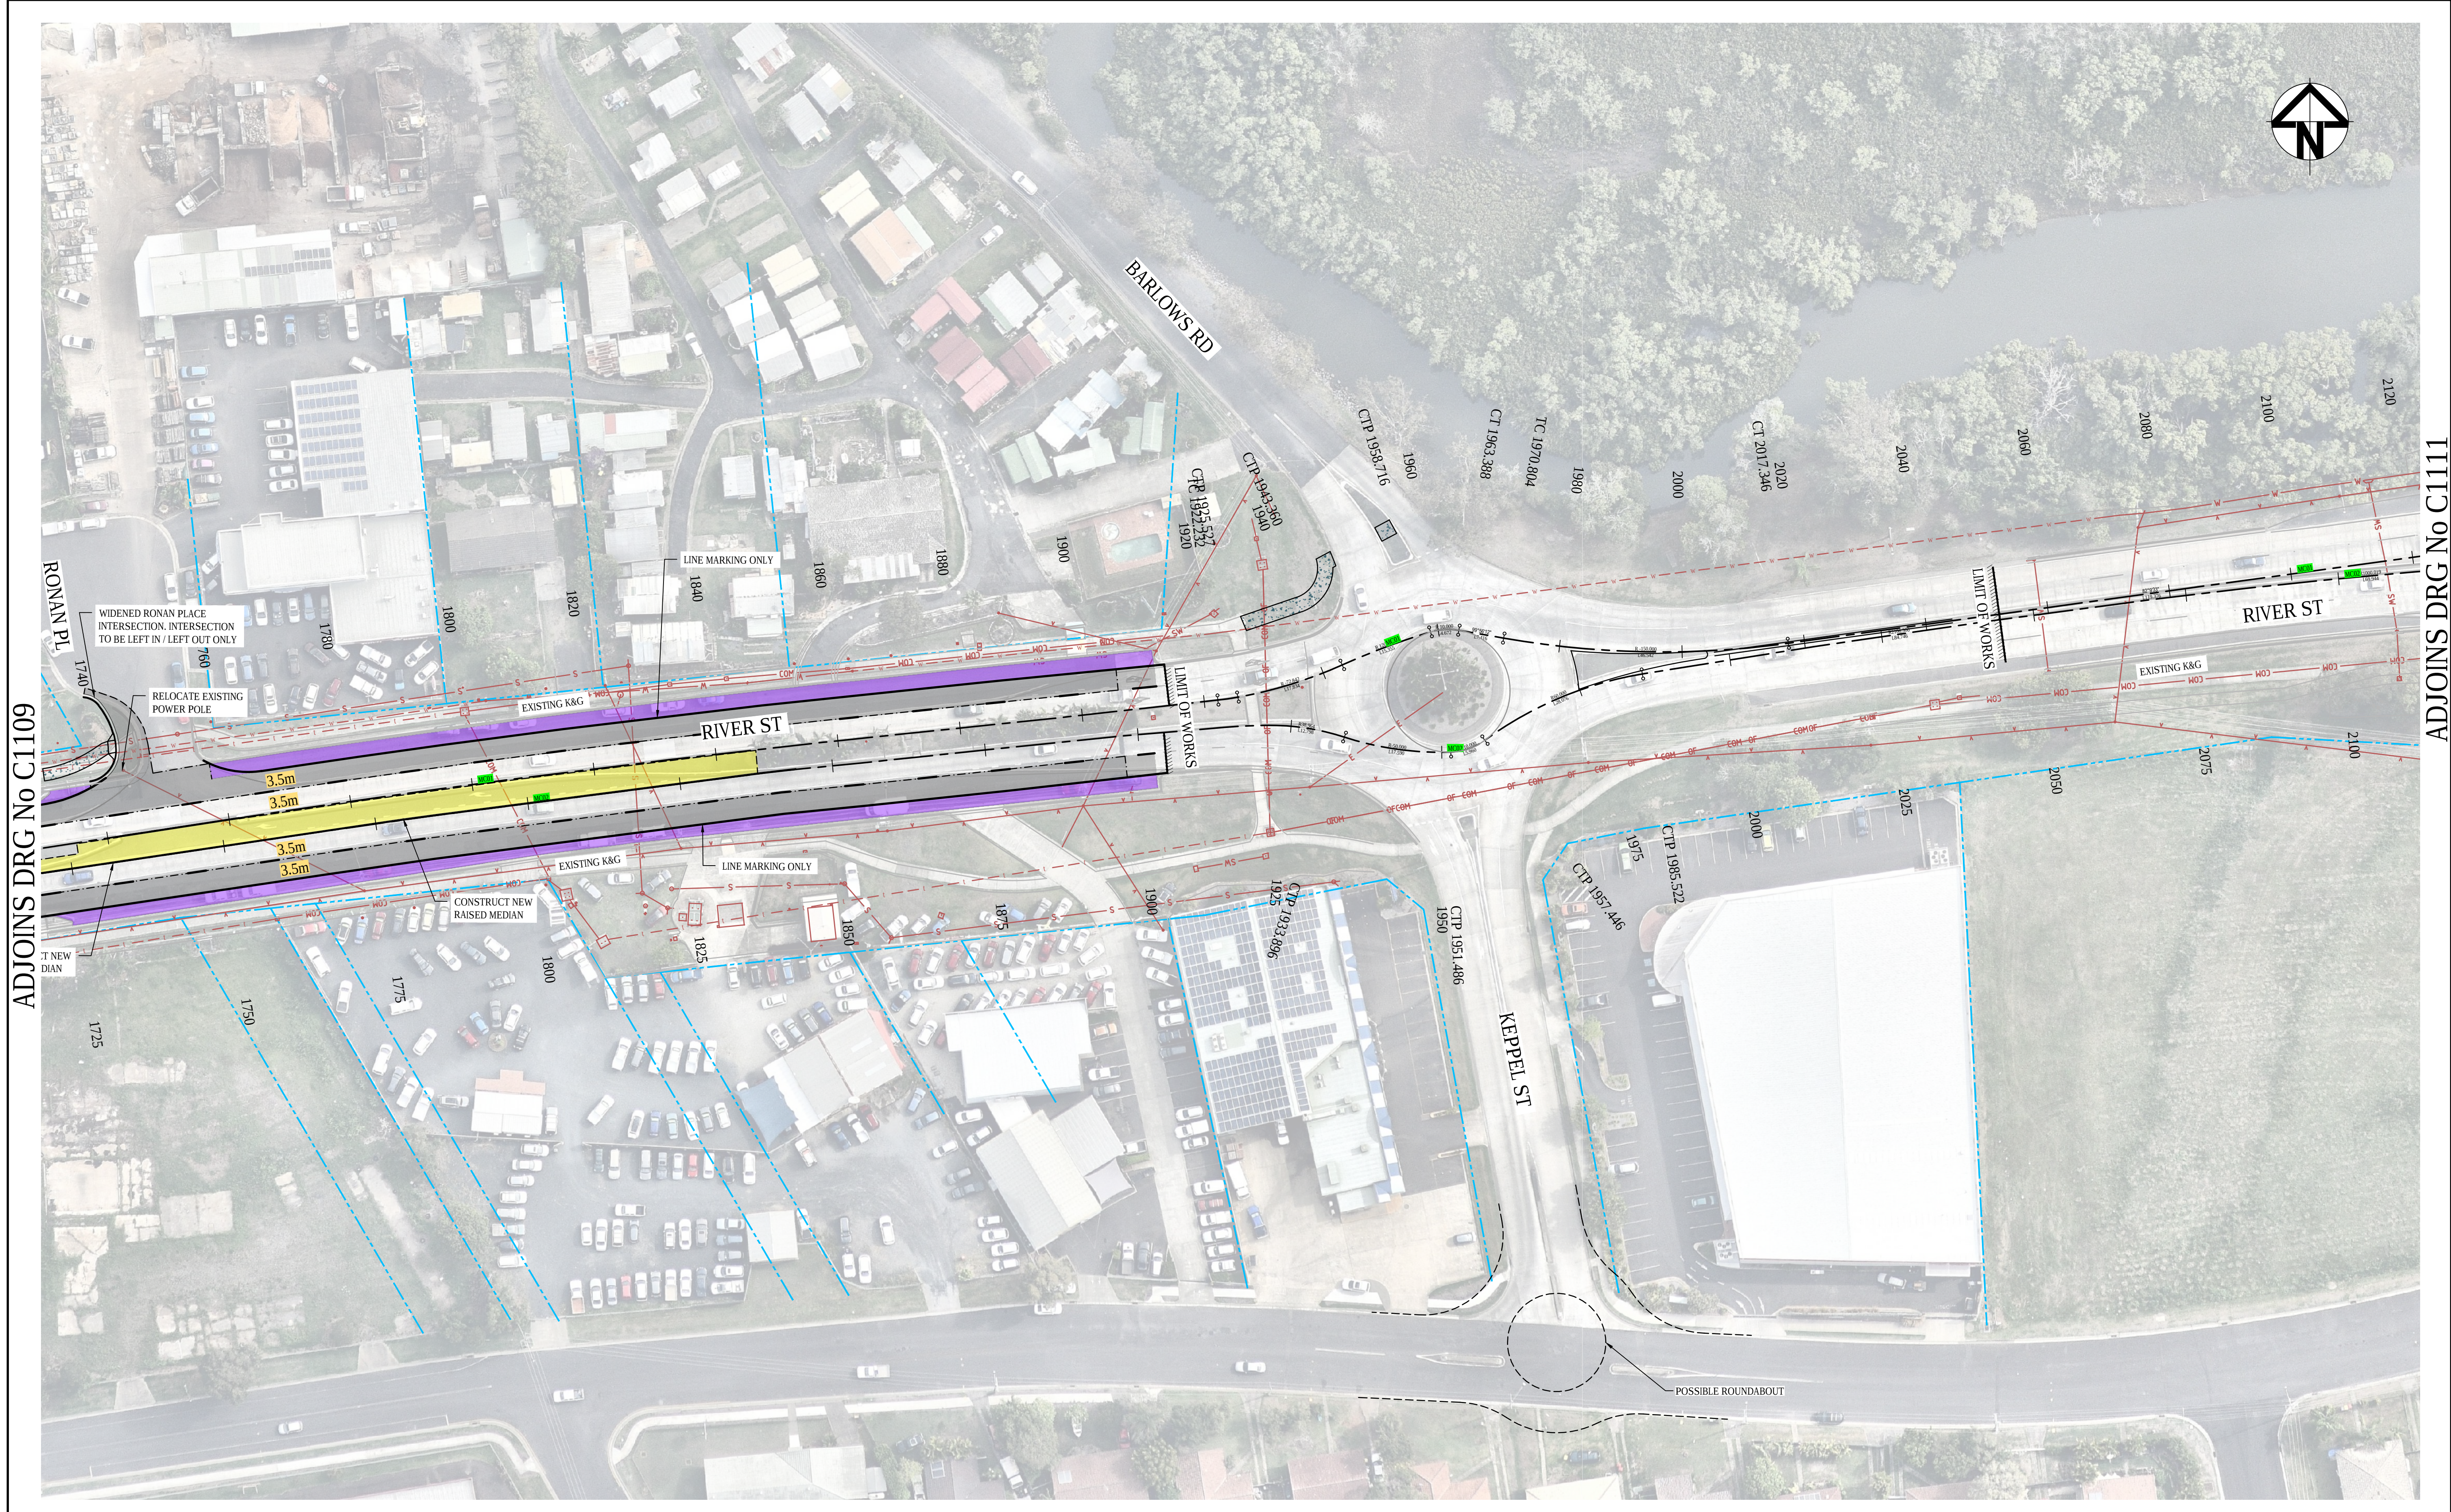

ADJOINS DRG No C1109

ADJOINS DRG No C1111

|       |                            |        |
|-------|----------------------------|--------|
|       |                            |        |
|       |                            |        |
| B     | FINAL CONCEPT DESIGN ISSUE | 2-4-20 |
| A     | ISSUED FOR COUNCIL REVIEW  | 9-3-20 |
| Issue | Description                | Date   |

Bar Scales

0

10

20

30

40

50m

1 : 500 @ A1    1 : 1000 @ A3

THIS DRAWING CANNOT BE COPIED OR REPRODUCED IN ANY FORM OR USED FOR ANY OTHER PURPOSE OTHER THAN THAT ORIGINALLY INTENDED WITHOUT THE WRITTEN PERMISSION OF AT&L

Client



|              |         |          |     |
|--------------|---------|----------|-----|
| Scales       | 1 : 500 | Drawn    | ALS |
|              |         | Designed | ALS |
| Grid         | MGA     | Checked  | MM  |
| Height Datum | AHD     | Approved | PW  |

Project

LANE DUPLICATION AND INTERSECTION UPGRADE FOR RIVER ST, BALLINA

Title

ROADWORKS PLAN SHEET 6

Civil Engineers and Project Managers



Level 7, 153 Walker Street  
North Sydney NSW 2060  
ABN 96 130 882 405  
Tel: 02 9439 1777  
Fax: 02 9923 1055  
www.atl.net.au  
info@atl.net.au


|                       |              |         |
|-----------------------|--------------|---------|
| Status                | CONCEPT      | A1      |
| Project - Drawing No. | C1110 18-573 | Issue B |








ADJOINS DRG No C11111

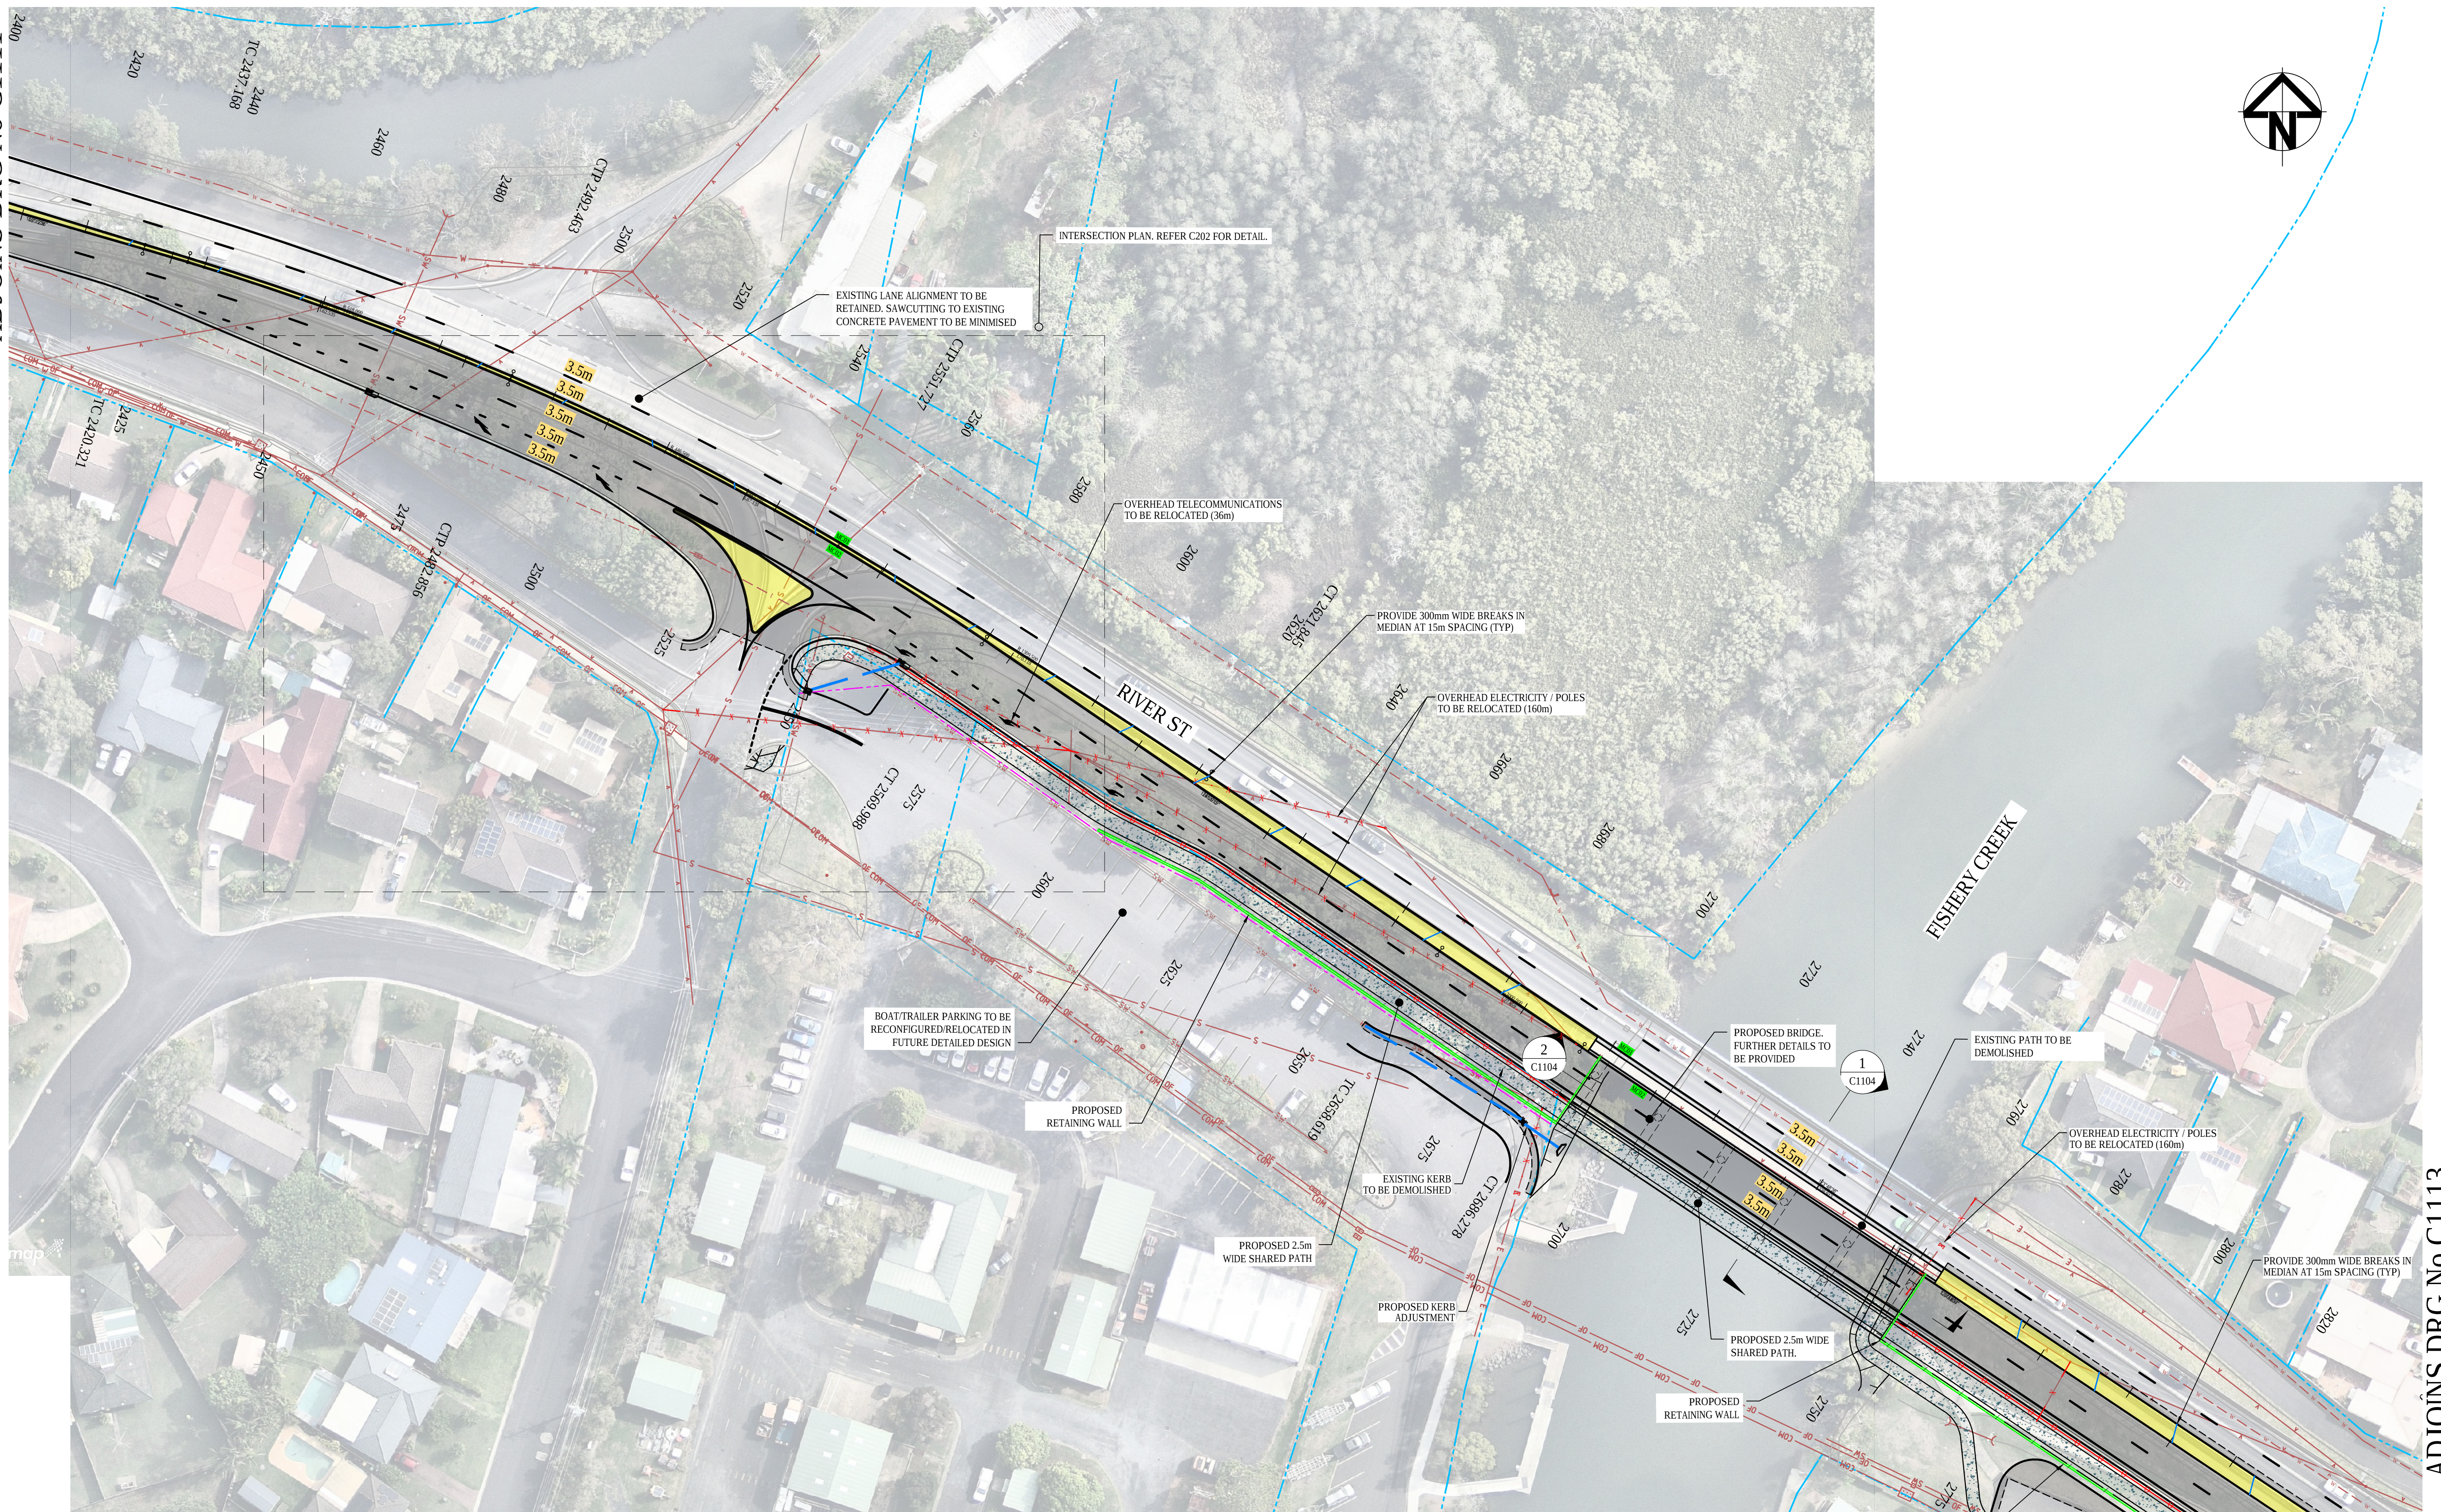

ADJOINS DRG No C11B

|       |                            |        |
|-------|----------------------------|--------|
|       |                            |        |
|       |                            |        |
| B     | FINAL CONCEPT DESIGN ISSUE | 2-4-20 |
| A     | ISSUED FOR COUNCIL REVIEW  | 9-3-20 |
| Issue | Description                | Date   |

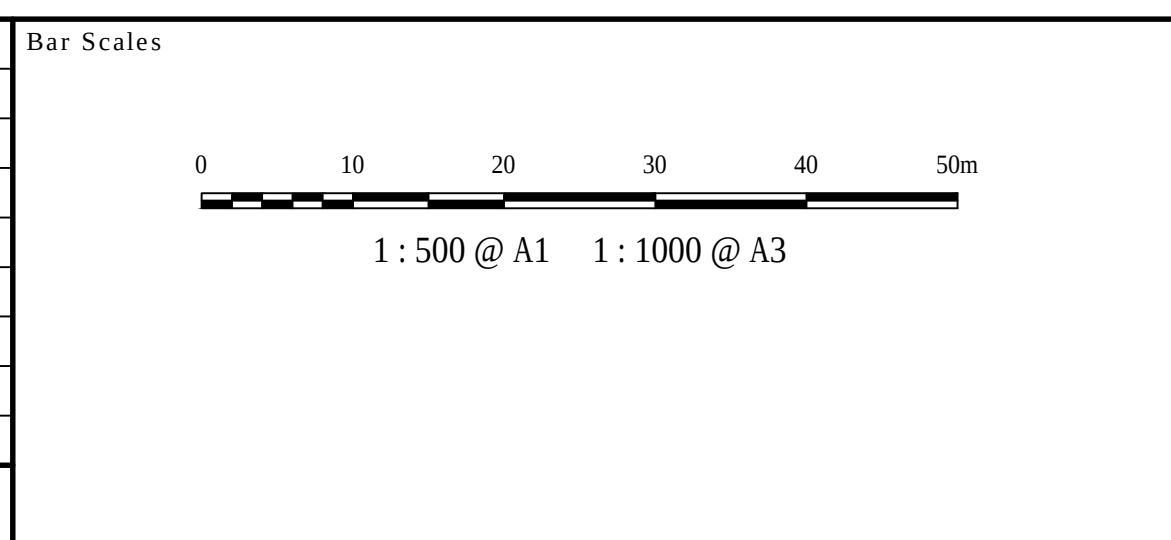

THIS DRAWING CANNOT BE  
COPIED OR REPRODUCED IN  
ANY FORM OR USED FOR ANY  
OTHER PURPOSE OTHER THAN  
THAT ORIGINALLY INTENDED  
WITHOUT THE WRITTEN  
PERMISSION OF AT&L

Client

The logo for Ballina Shire Council features a stylized seahorse above the text "ballina" and "shire council". The seahorse is blue with a green saddle. "ballina" is in blue and "shire council" is in green.


|                 |         |          |     |
|-----------------|---------|----------|-----|
| Scales          | 1 : 500 | Drawn    | ALS |
|                 |         | Designed | ALS |
| Grid            | MGA     | Checked  | MM  |
| Height<br>Datum | AHD     | Approved | PW  |

|         |                                                                          |
|---------|--------------------------------------------------------------------------|
| Project | LANE DUPLICATION<br>AND INTERSECTION<br>UPGRADE FOR<br>RIVER ST, BALLINA |
| Title   | ROADWORKS PLAN<br>SHEET 8                                                |

|                                                                                       |                          |   |
|---------------------------------------------------------------------------------------|--------------------------|---|
|  |                          | <p>Civil Engineers and Project Managers</p> <p>Level 7, 153 Walker Street<br/>North Sydney NSW 2060</p> <p>ABN 96 130 882 405</p> <p>Tel: 02 9439 1777</p> <p>Fax: 02 9923 1055</p> <p><a href="http://www.atl.net.au">www.atl.net.au</a><br/><a href="mailto:info@atl.net.au">info@atl.net.au</a></p> |
| <p>Status</p>                                                                         | <p>CONCEPT</p>           | <p>A1</p>   |
| <p>Project - Drawing No.</p>                                                          | <p>C1112      18-573</p> | <p>Issue</p> <p>B</p>   |



ADJOINS DRG No C1112

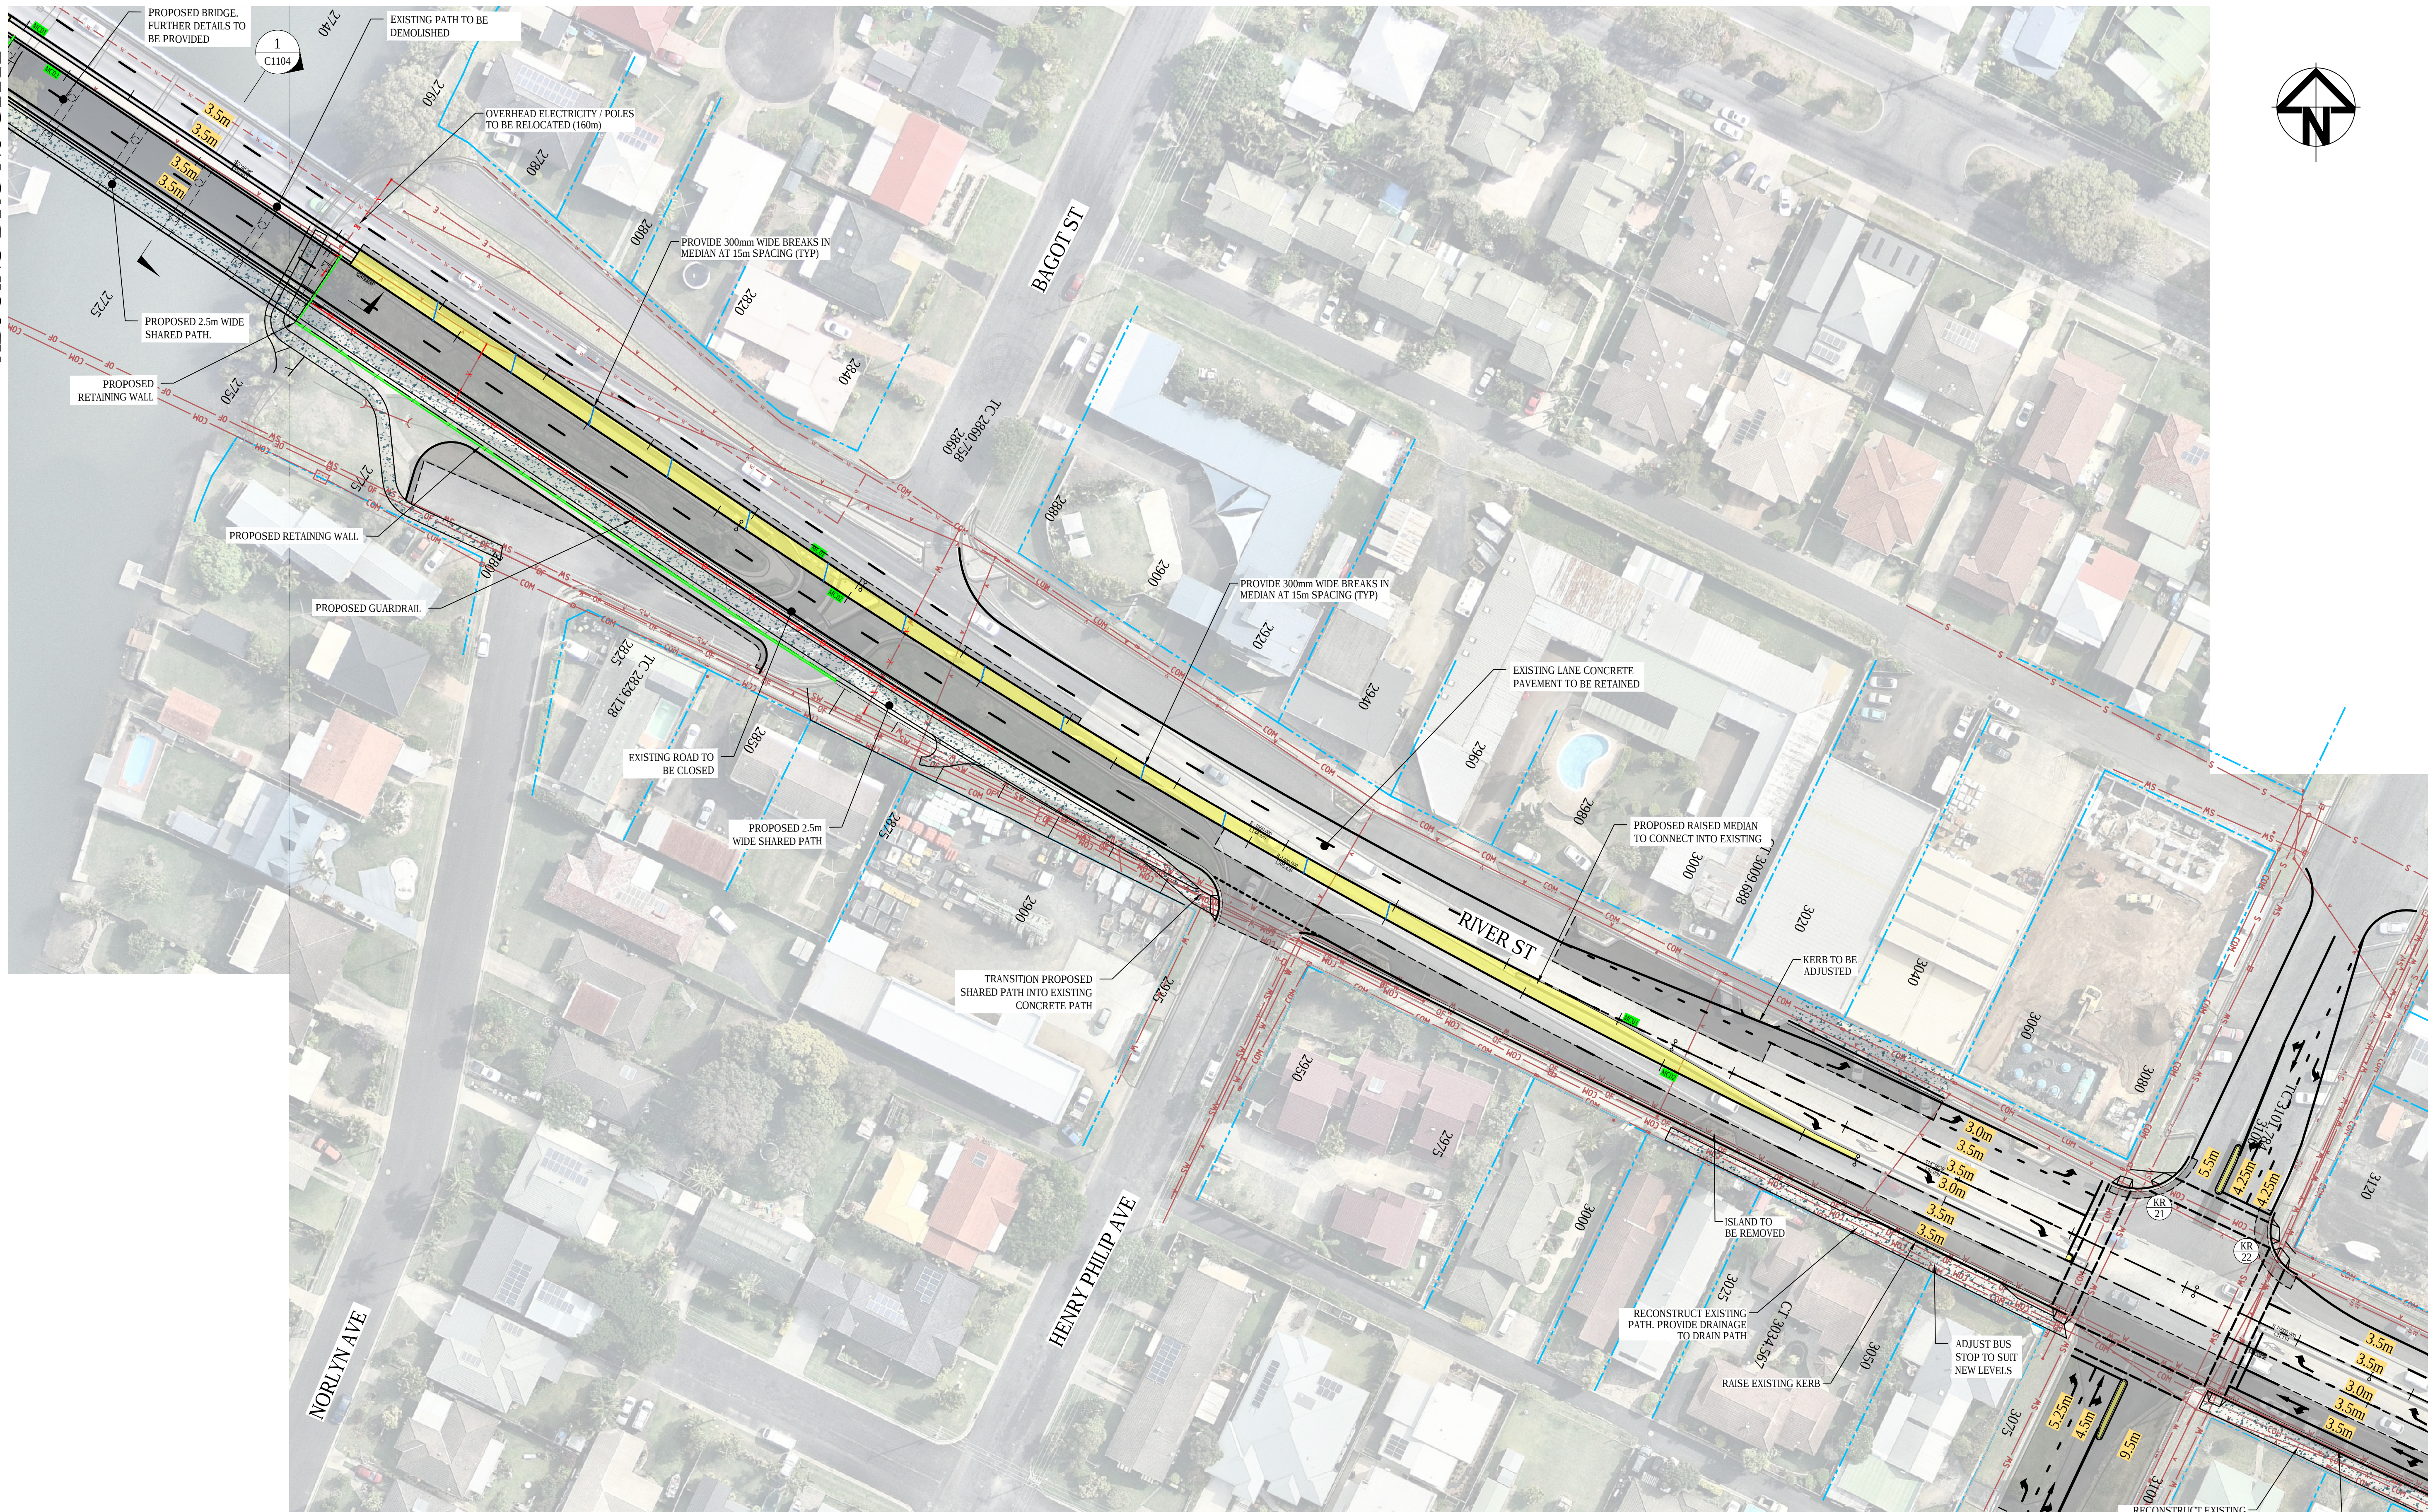

ADJOINS DRG No C1114

|       |                            |        |
|-------|----------------------------|--------|
|       |                            |        |
|       |                            |        |
| B     | FINAL CONCEPT DESIGN ISSUE | 2-4-20 |
| A     | ISSUED FOR COUNCIL REVIEW  | 9-3-20 |
| Issue | Description                | Date   |

|   |
|---|
| Bar Scales   |
| <div><div><div></div><div>0</div><div>10</div><div>20</div><div>30</div><div>40</div><div>50m</div></div><div>1 : 500 @ A1    1 : 1000 @ A3</div></div> |

|   |
|---|
| THIS DRAWING CANNOT BE COPIED OR REPRODUCED IN ANY FORM OR USED FOR ANY OTHER PURPOSE OTHER THAN THAT ORIGINALLY INTENDED WITHOUT THE WRITTEN PERMISSION OF AT&L |
| Client <div></div>                                                          |


|              |         |          |     |
|--------------|---------|----------|-----|
| Scales       | 1 : 500 | Drawn    | ALS |
|              |         | Designed | ALS |
| Grid         | MGA     | Checked  | MM  |
| Height Datum | AHD     | Approved | PW  |

|         |                                                                 |
|---------|-----------------------------------------------------------------|
| Project | LANE DUPLICATION AND INTERSECTION UPGRADE FOR RIVER ST, BALLINA |
| Title   | ROADWORKS PLAN SHEET 9                                          |


|   |              |         |
|---|--------------|---------|
| Civil Engineers and Project Managers   |              |         |
|                                                                     |              |         |
| Level 7, 153 Walker Street<br>North Sydney NSW 2060<br>ABN 96 130 882 405<br>Tel: 02 9439 1777<br>Fax: 02 9923 1055<br>www.atl.net.au<br>info@atl.net.au |              |         |
| Status   | CONCEPT      | A1      |
| Project - Drawing No.   | C1113 18-573 | Issue B |



ADJOINS DRG No C1113

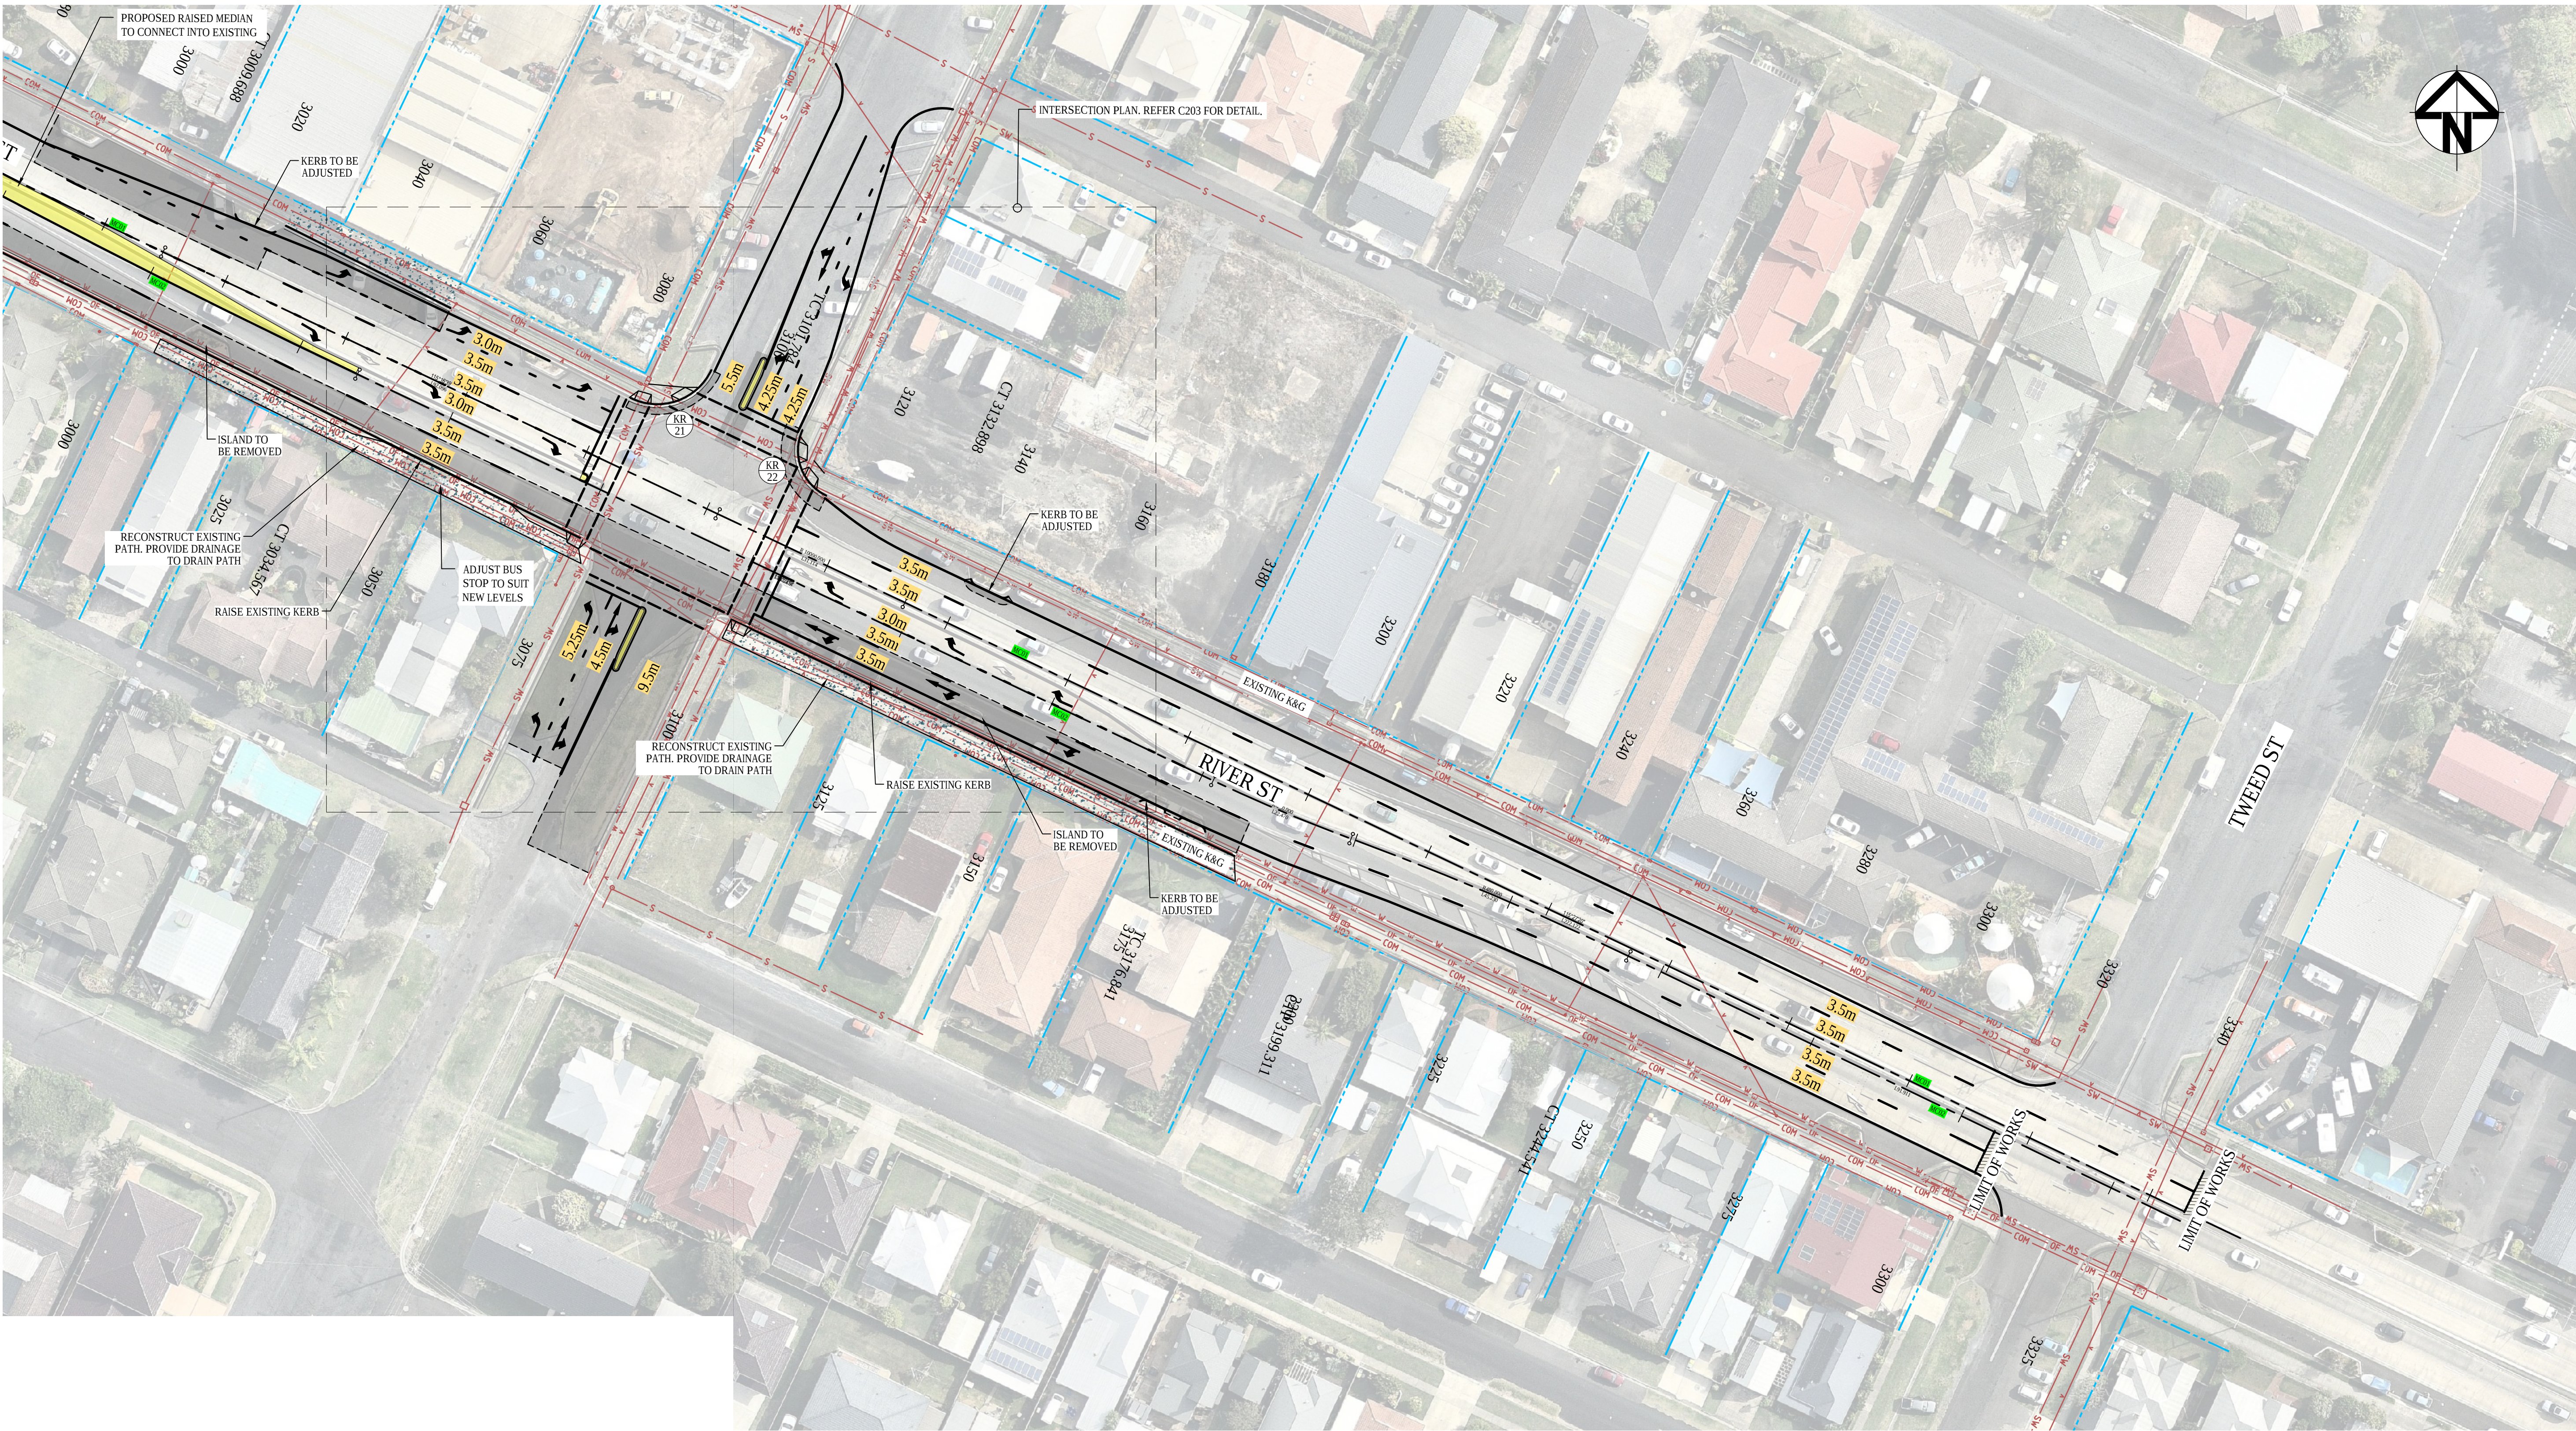

|       |                            |        |
|-------|----------------------------|--------|
|       |                            |        |
|       |                            |        |
| B     | FINAL CONCEPT DESIGN ISSUE | 2-4-20 |
| A     | ISSUED FOR COUNCIL REVIEW  | 9-3-20 |
| Issue | Description                | Date   |

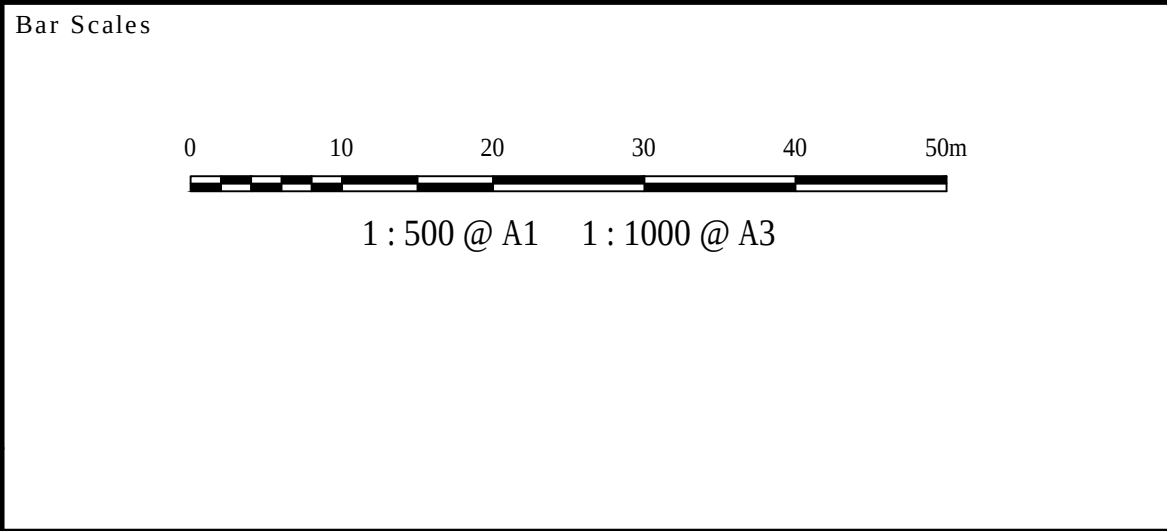

THIS DRAWING CANNOT BE COPIED OR REPRODUCED IN ANY FORM OR USED FOR ANY OTHER PURPOSE OTHER THAN THAT ORIGINALLY INTENDED WITHOUT THE WRITTEN PERMISSION OF AT&L

Client

|              |         |          |     |
|--------------|---------|----------|-----|
| Scales       | 1 : 500 | Drawn    | ALS |
|              |         | Designed | ALS |
| Grid         | MGA     | Checked  | MM  |
| Height Datum | AHD     | Approved | PW  |

Project

**LANE DUPLICATION AND INTERSECTION UPGRADE FOR RIVER ST, BALLINA**

Title


**ROADWORKS PLAN SHEET 10**

Civil Engineers and Project Managers

Level 7, 153 Walker Street  
North Sydney NSW 2060  
ABN 96 130 882 405  
Tel: 02 9439 1777  
Fax: 02 9923 1055  
www.atl.net.au  
info@atl.net.au

|                       |              |         |
|-----------------------|--------------|---------|
| Status                | CONCEPT      | A1      |
| Project - Drawing No. | C1114 18-573 | Issue B |



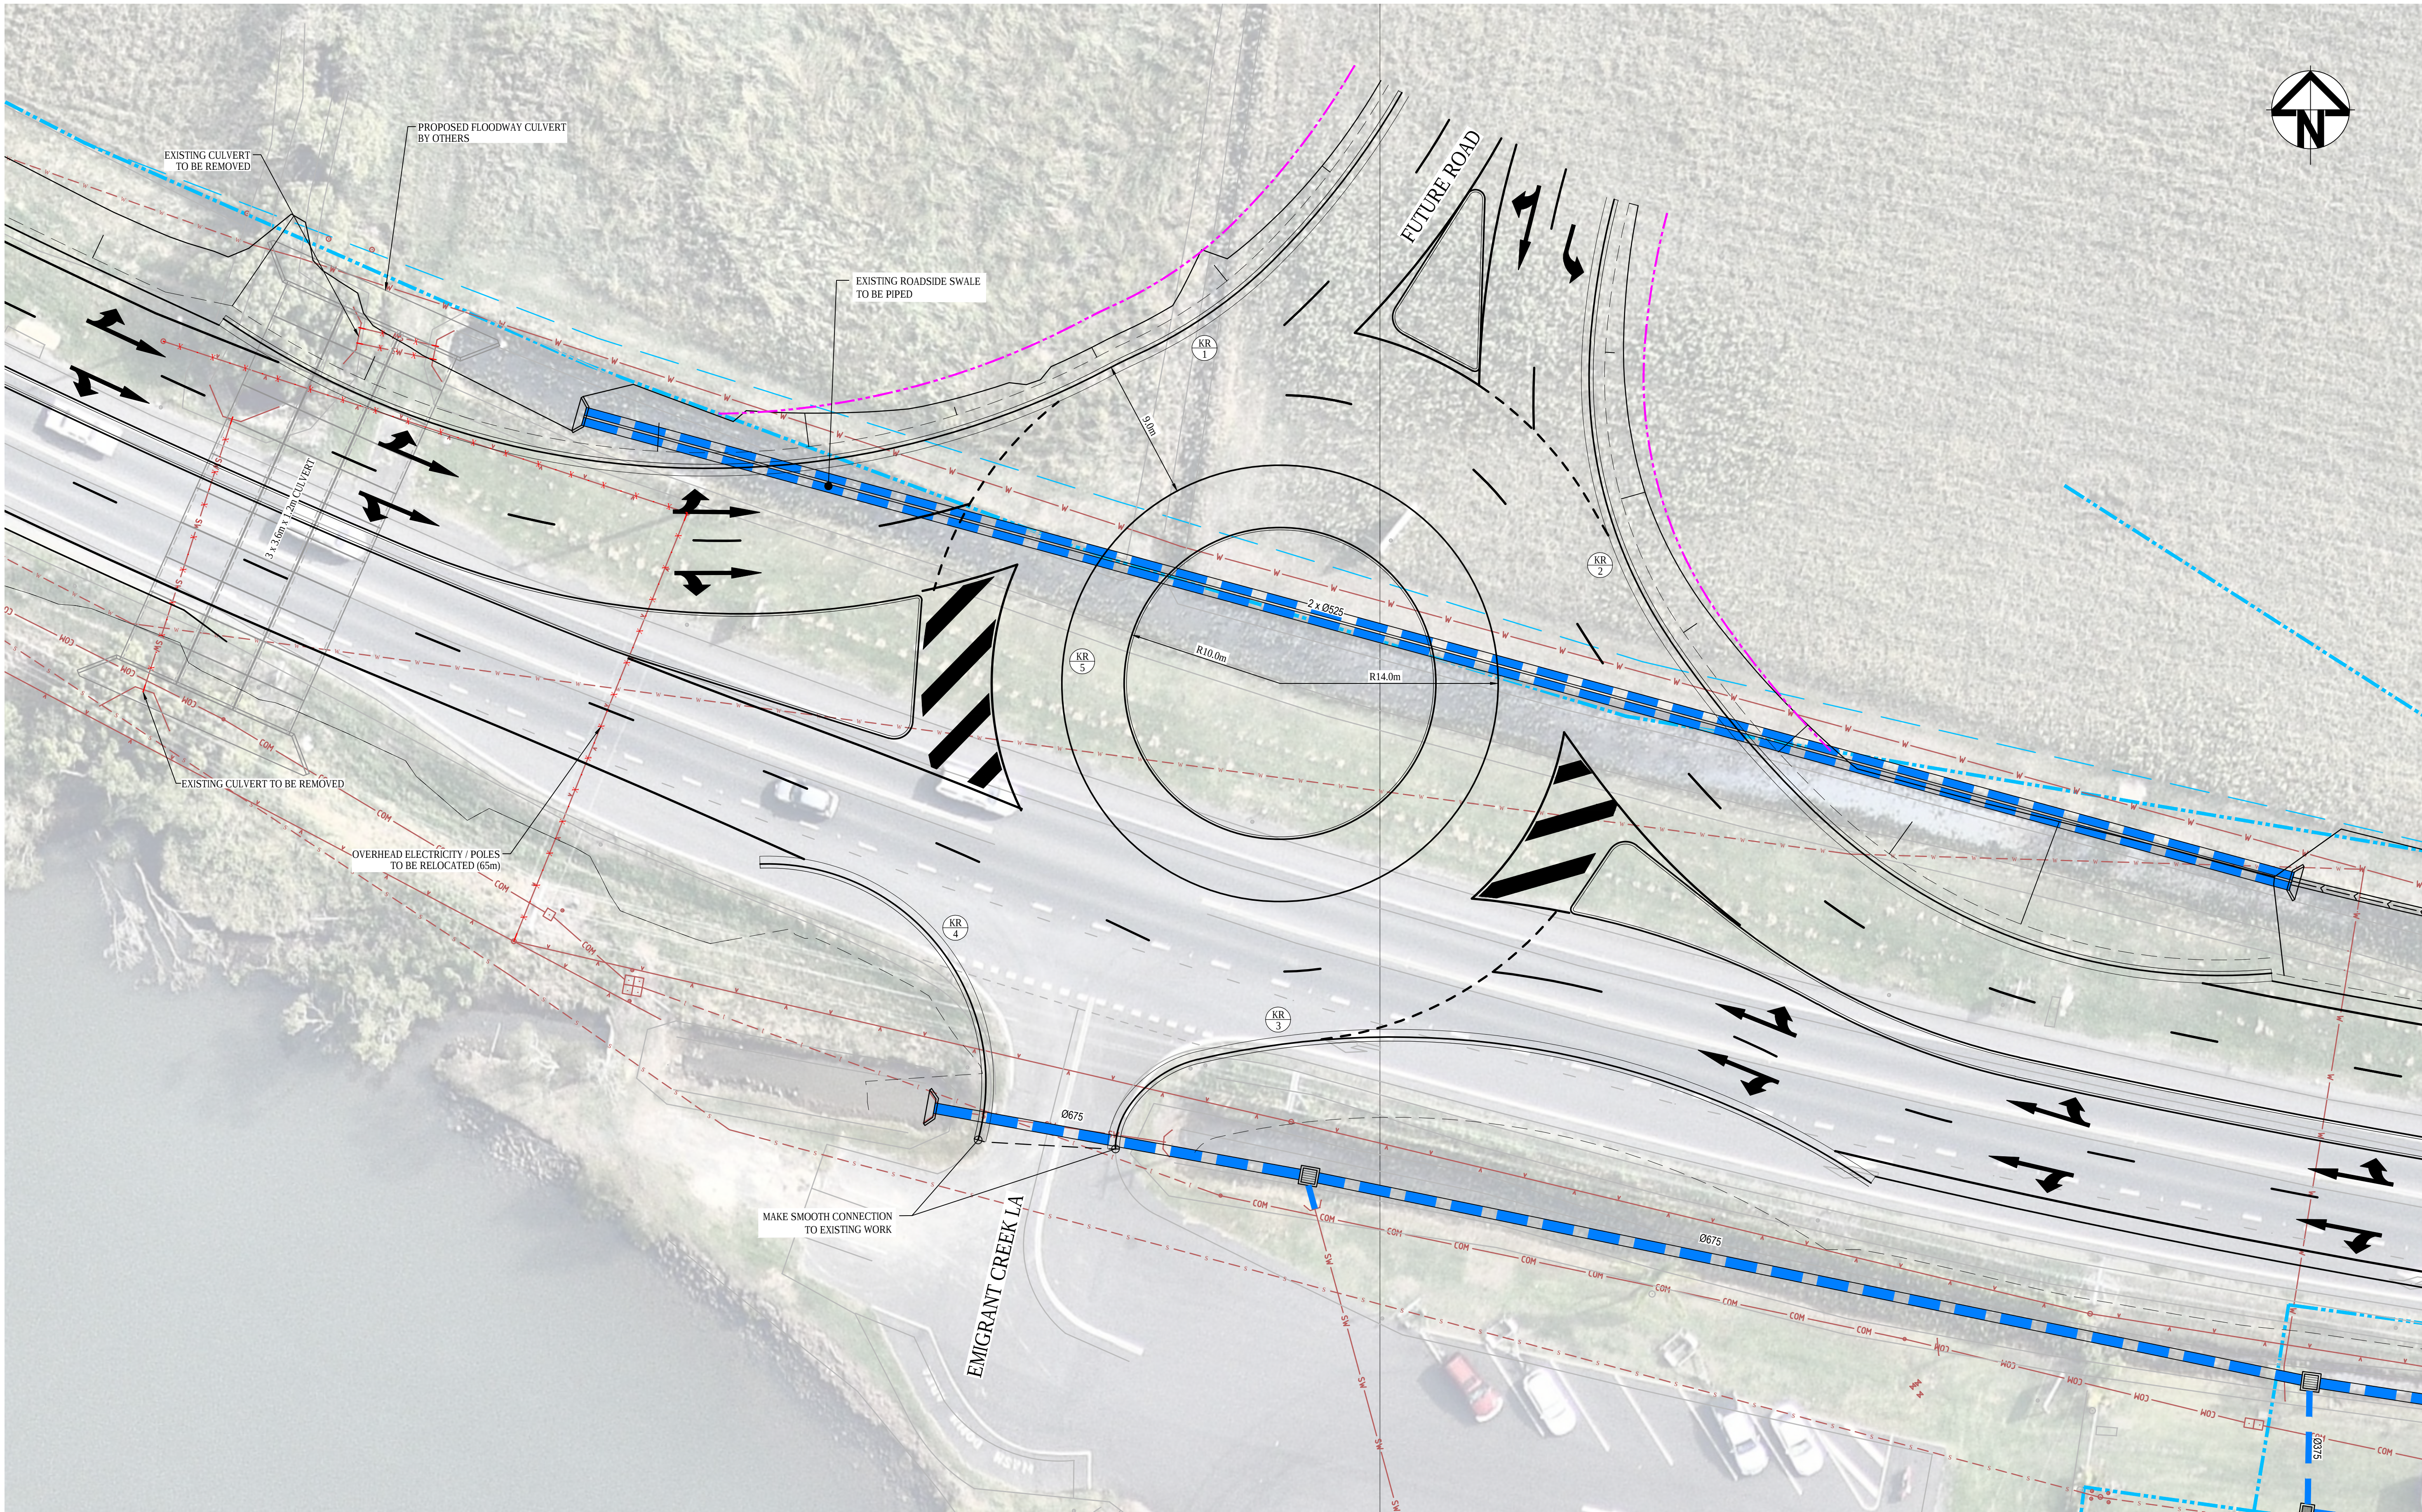

|       |                            |        |
|-------|----------------------------|--------|
|       |                            |        |
|       |                            |        |
| B     | FINAL CONCEPT DESIGN ISSUE | 2-4-20 |
| A     | ISSUED FOR COUNCIL REVIEW  | 9-3-20 |
| Issue | Description                | Date   |

|                           |
|---------------------------|
| Bar Scales                |
|                           |
| 1 : 200 @ A1 1 : 400 @ A3 |

THIS DRAWING CANNOT BE COPIED OR REPRODUCED IN ANY FORM OR USED FOR ANY OTHER PURPOSE OTHER THAN THAT ORIGINALLY INTENDED WITHOUT THE WRITTEN PERMISSION OF AT&L


Client

|              |         |          |     |
|--------------|---------|----------|-----|
| Scales       | 1 : 200 | Drawn    | ALS |
|              |         | Designed | ALS |
| Grid         | MGA     | Checked  | MM  |
| Height Datum | AHD     | Approved | PW  |

|         |                                                                 |
|---------|-----------------------------------------------------------------|
| Project | LANE DUPLICATION AND INTERSECTION UPGRADE FOR RIVER ST, BALLINA |
| Title   | INTERSECTION LAYOUT PLAN SHEET 1                                |

|   |              |         |
|---|--------------|---------|
| Civil Engineers and Project Managers   |              |         |
|   |              |         |
| Level 7, 153 Walker Street<br>North Sydney NSW 2060<br>ABN 96 130 882 405<br>Tel: 02 9439 1777<br>Fax: 02 9923 1055<br>www.atl.net.au<br>info@atl.net.au |              |         |
| Status   | CONCEPT      | A1      |
| Project - Drawing No.   | C1200 18-573 | Issue B |



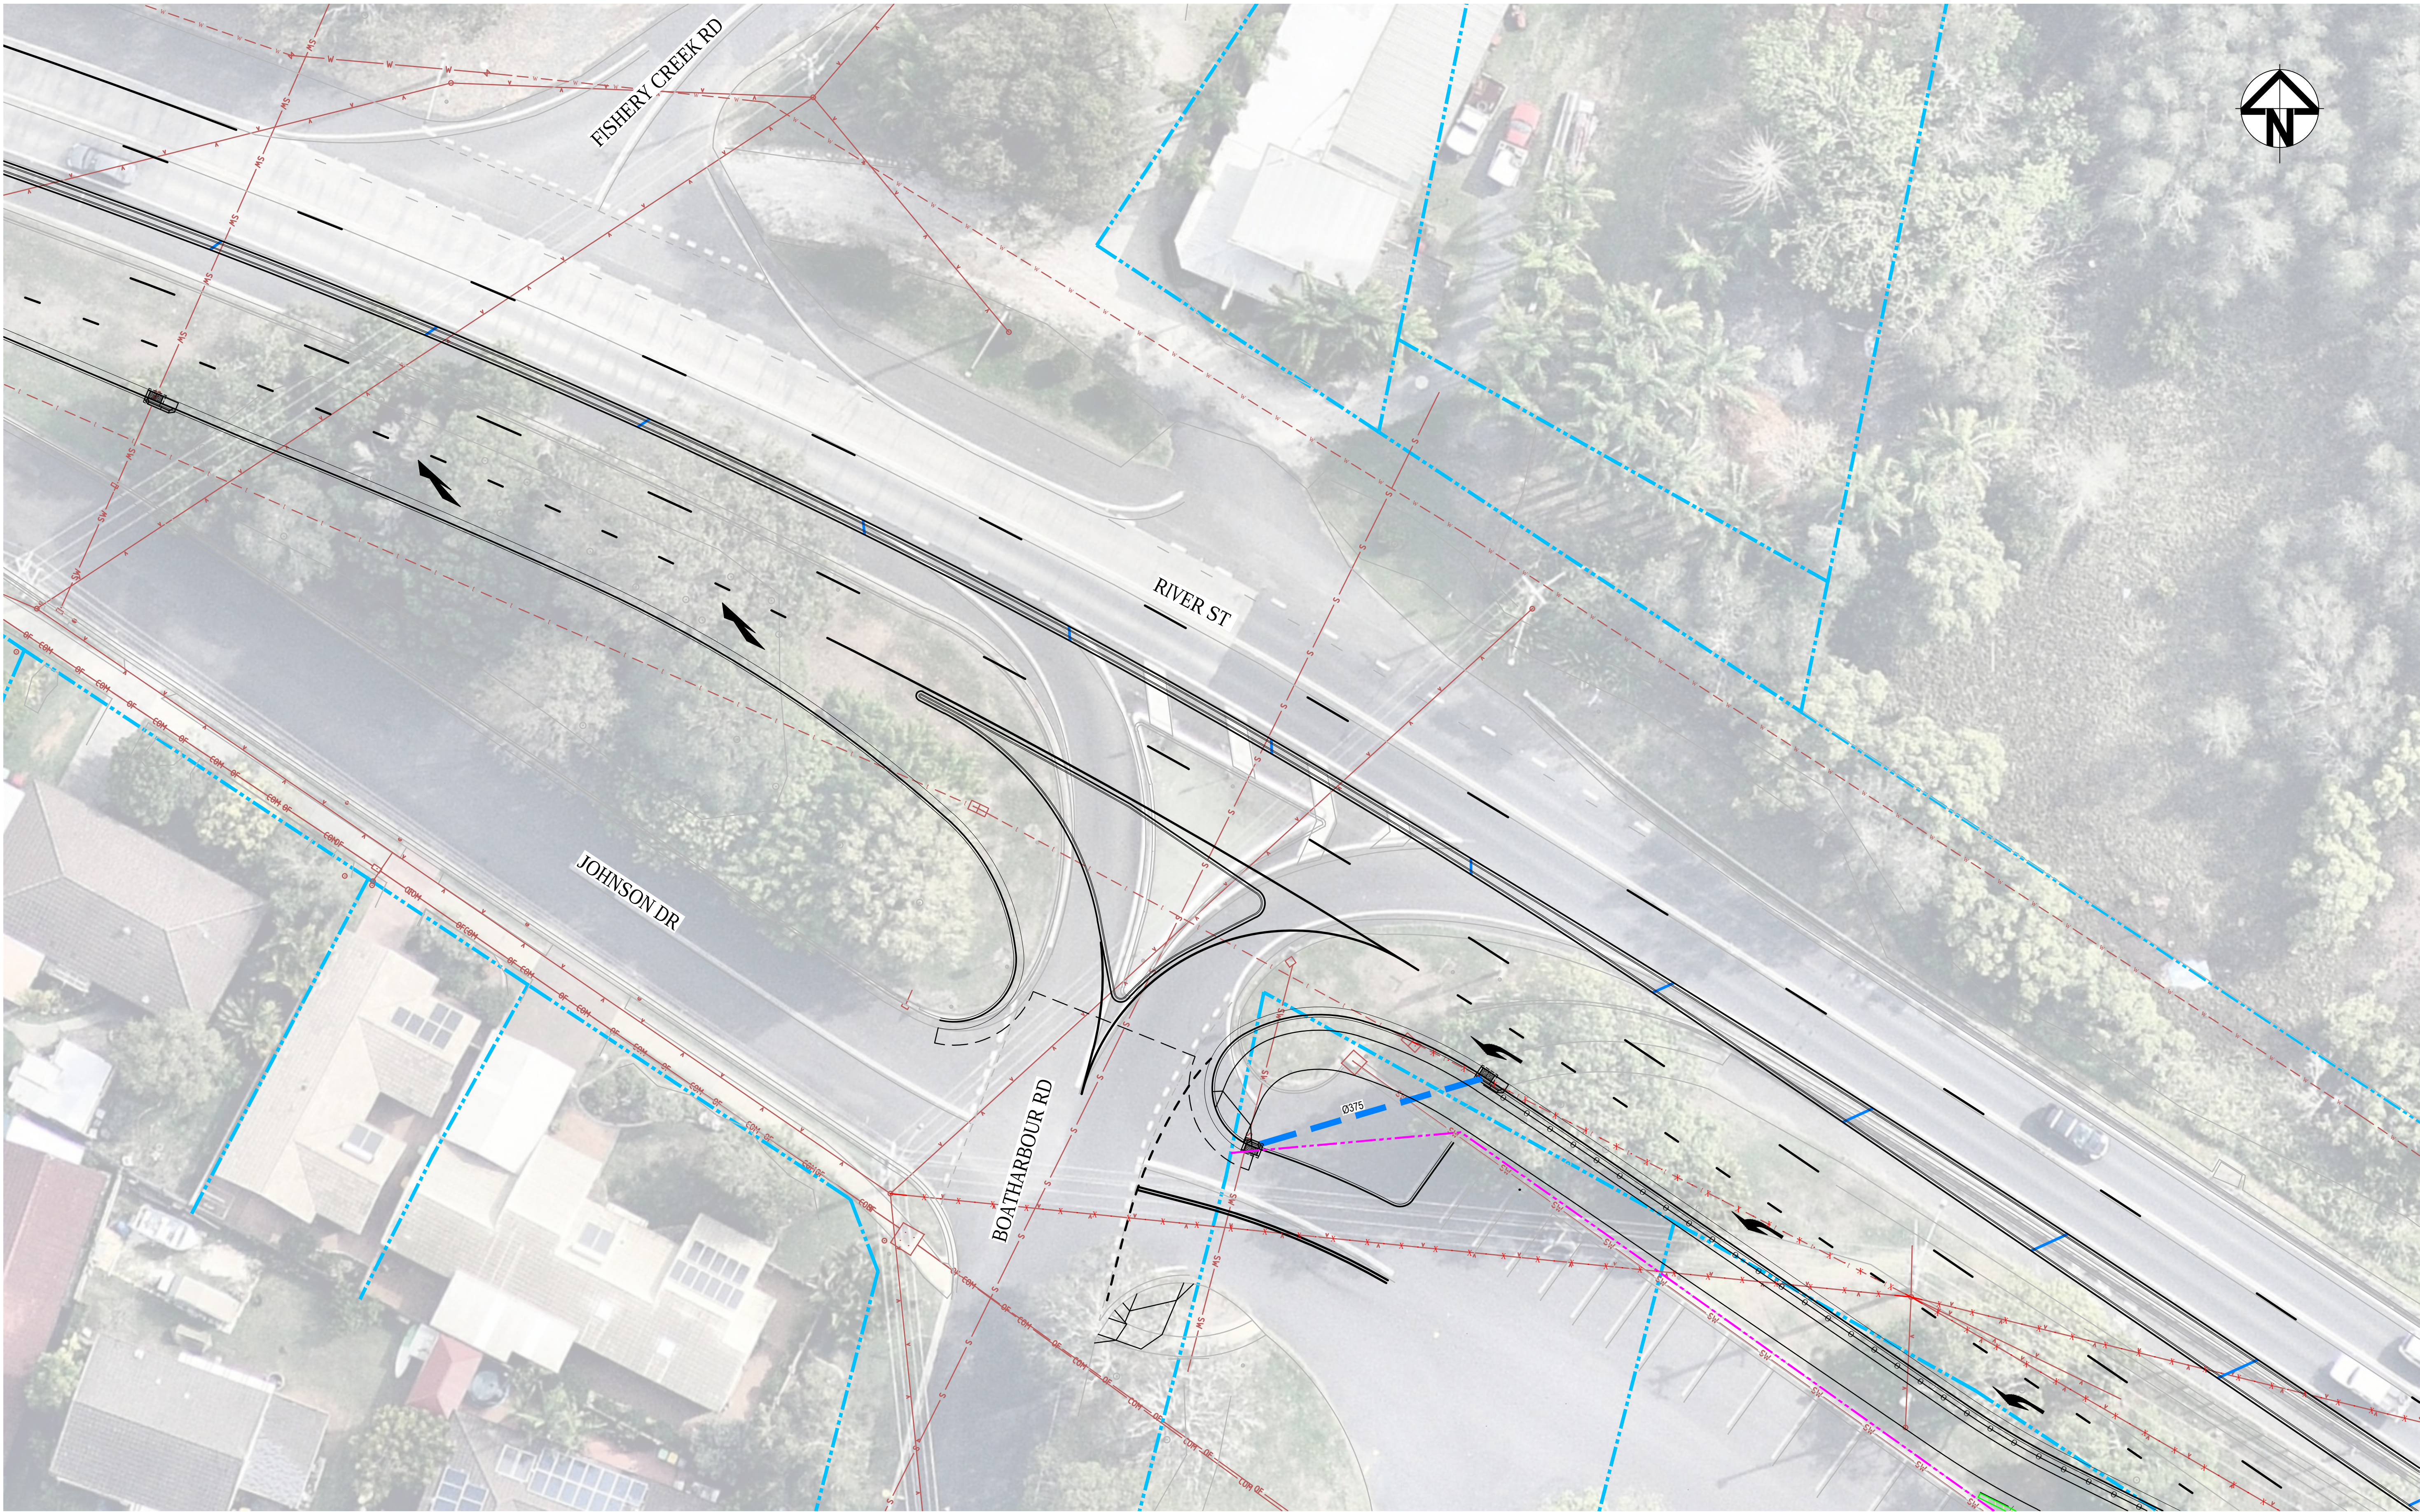

|       |                            |        |
|-------|----------------------------|--------|
|       |                            |        |
|       |                            |        |
| B     | FINAL CONCEPT DESIGN ISSUE | 2-4-20 |
| A     | ISSUED FOR COUNCIL REVIEW  | 9-3-20 |
| Issue | Description                | Date   |

Bar Scales

0

10

20

30

40

50m

1 : 500 @ A1    1 : 1000 @ A3

THIS DRAWING CANNOT BE COPIED OR REPRODUCED IN ANY FORM OR USED FOR ANY OTHER PURPOSE OTHER THAN THAT ORIGINALLY INTENDED WITHOUT THE WRITTEN PERMISSION OF AT&L

Client



ballina  
shire council

|              |         |          |     |
|--------------|---------|----------|-----|
| Scales       | 1 : 200 | Drawn    | ALS |
|              |         | Designed | ALS |
| Grid         | MGA     | Checked  | MM  |
| Height Datum | AHD     | Approved | PW  |

Project

LANE DUPLICATION AND INTERSECTION UPGRADE FOR RIVER ST, BALLINA

Title

INTERSECTION LAYOUT PLAN SHEET 2


Civil Engineers and Project Managers




Level 7, 153 Walker Street  
North Sydney NSW 2060  
ABN 96 130 882 405  
Tel: 02 9439 1777  
Fax: 02 9923 1055  
www.atl.net.au  
info@atl.net.au

|                       |              |         |
|-----------------------|--------------|---------|
| Status                | CONCEPT      | A1      |
| Project - Drawing No. | C1202 18-573 | Issue B |



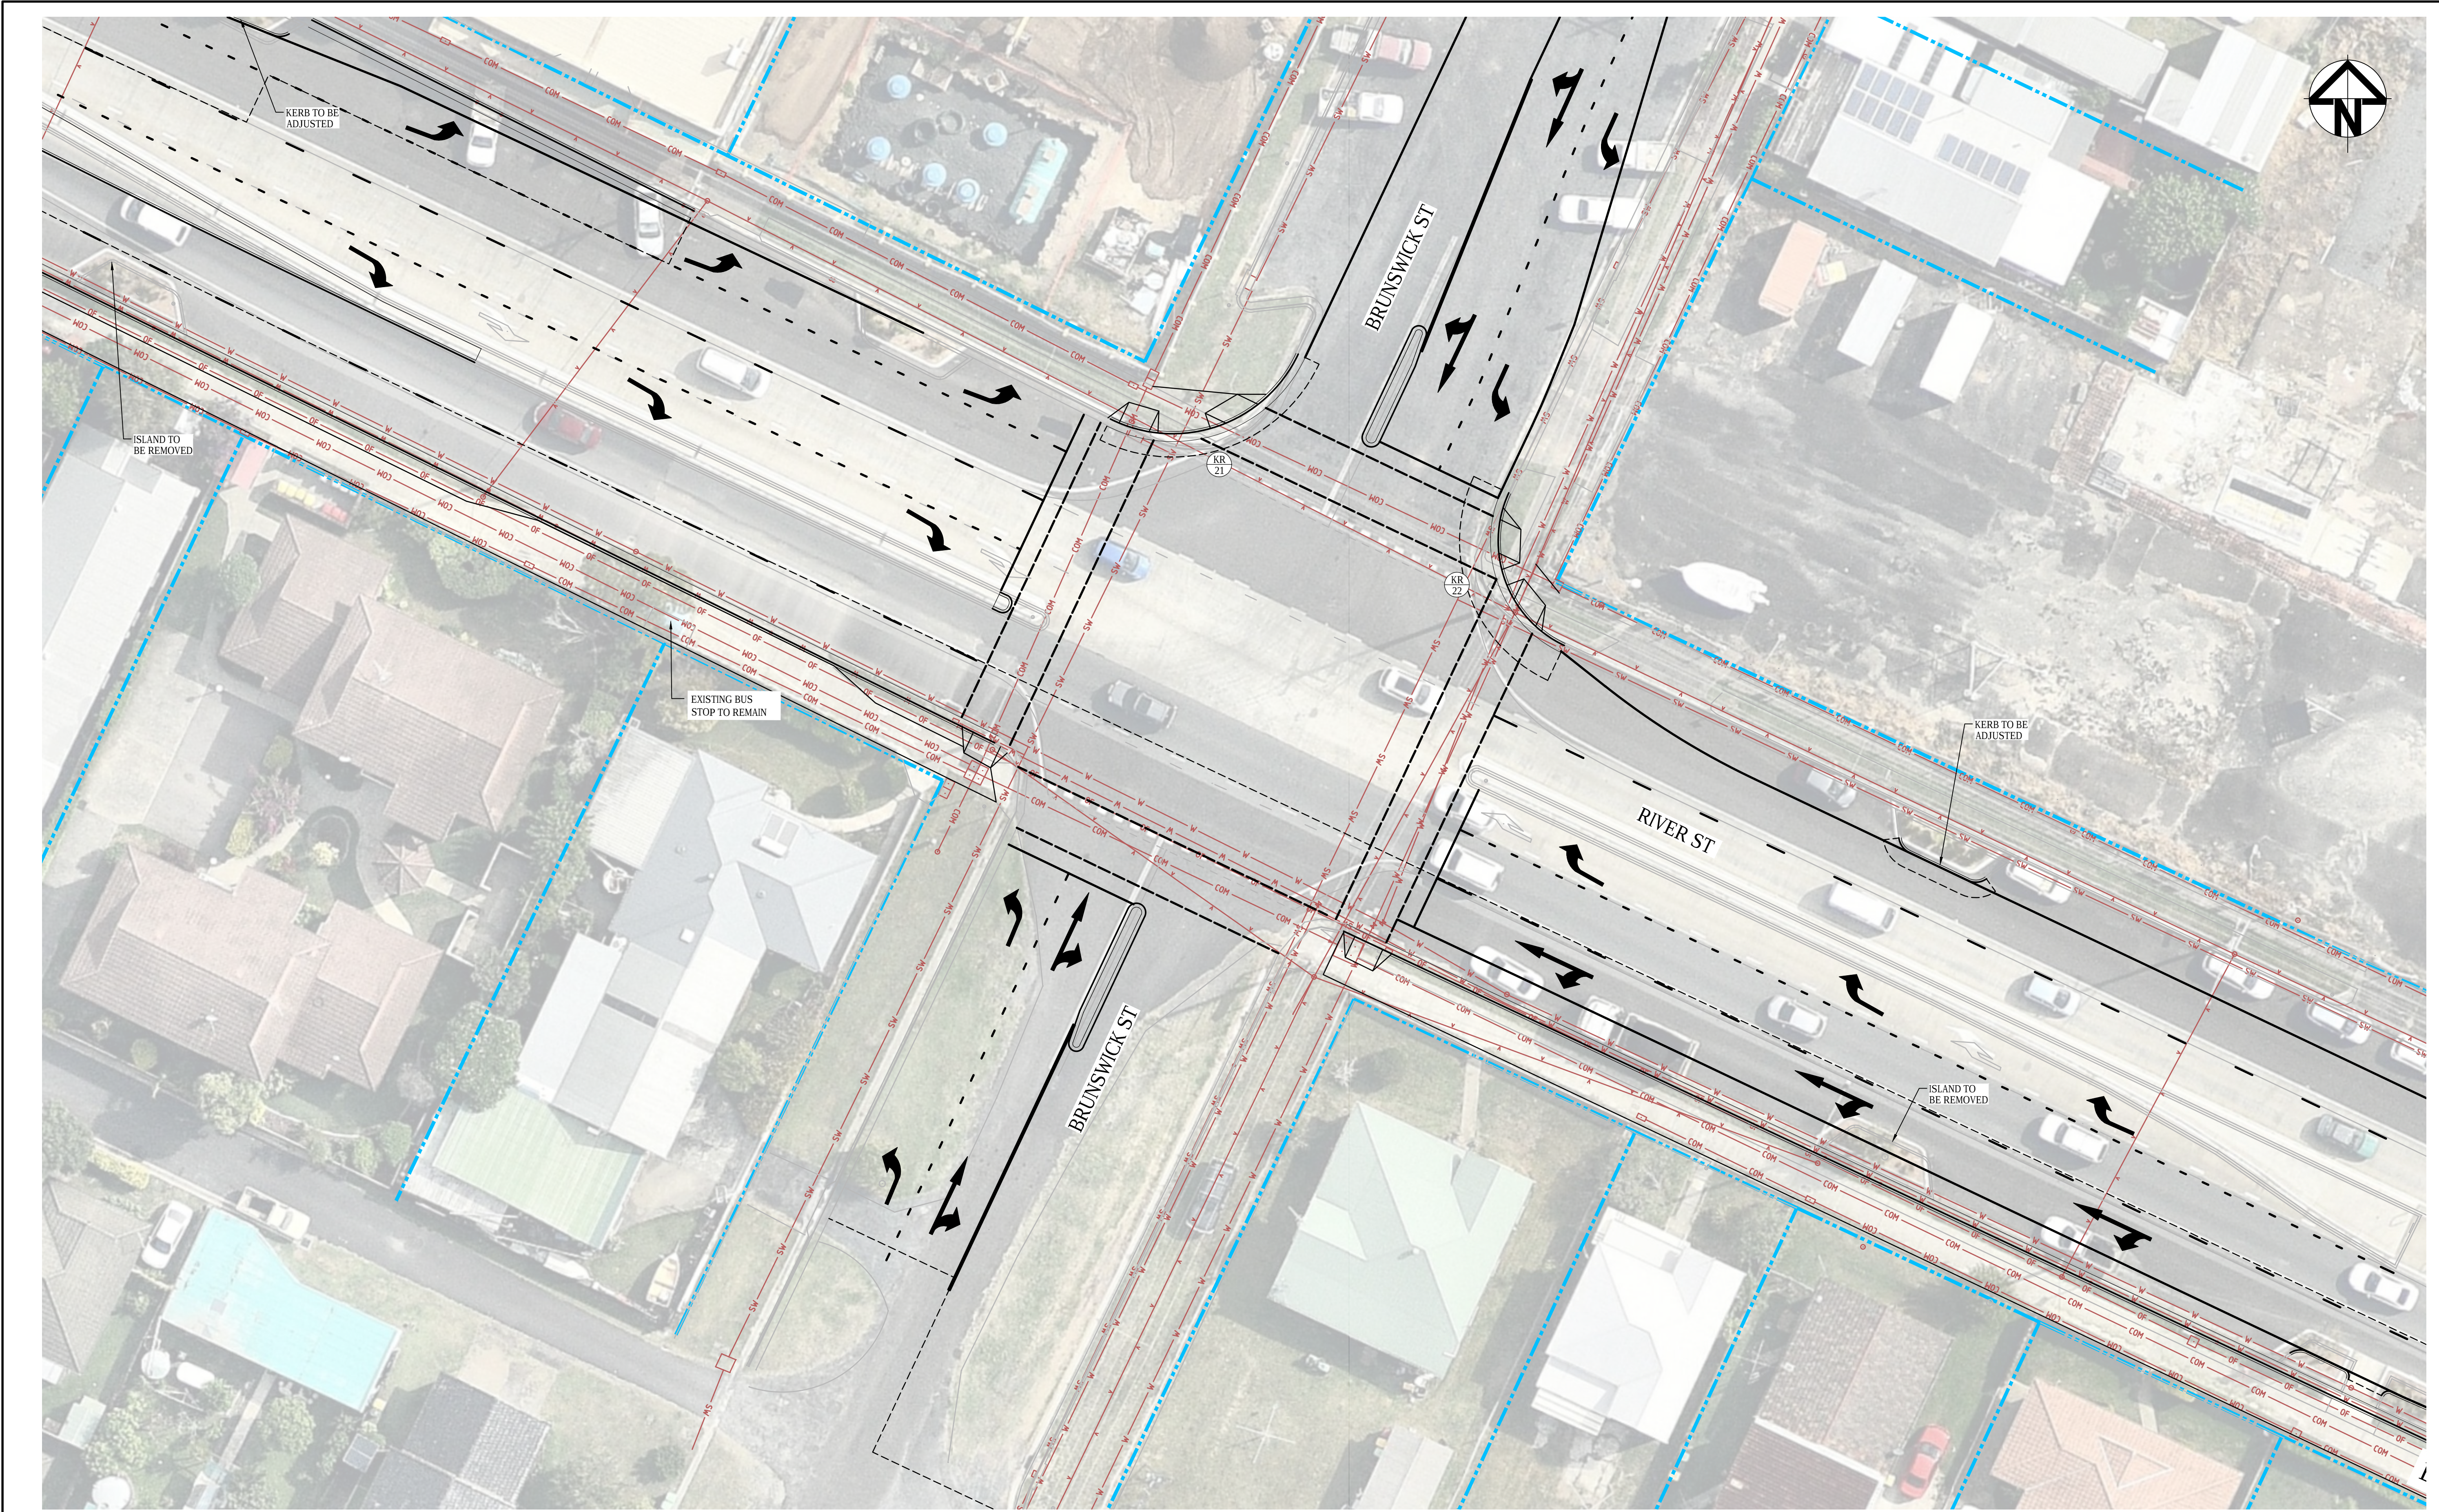

|       |                            |        |
|-------|----------------------------|--------|
|       |                            |        |
|       |                            |        |
| B     | FINAL CONCEPT DESIGN ISSUE | 2-4-20 |
| A     | ISSUED FOR COUNCIL REVIEW  | 9-3-20 |
| Issue | Description                | Date   |

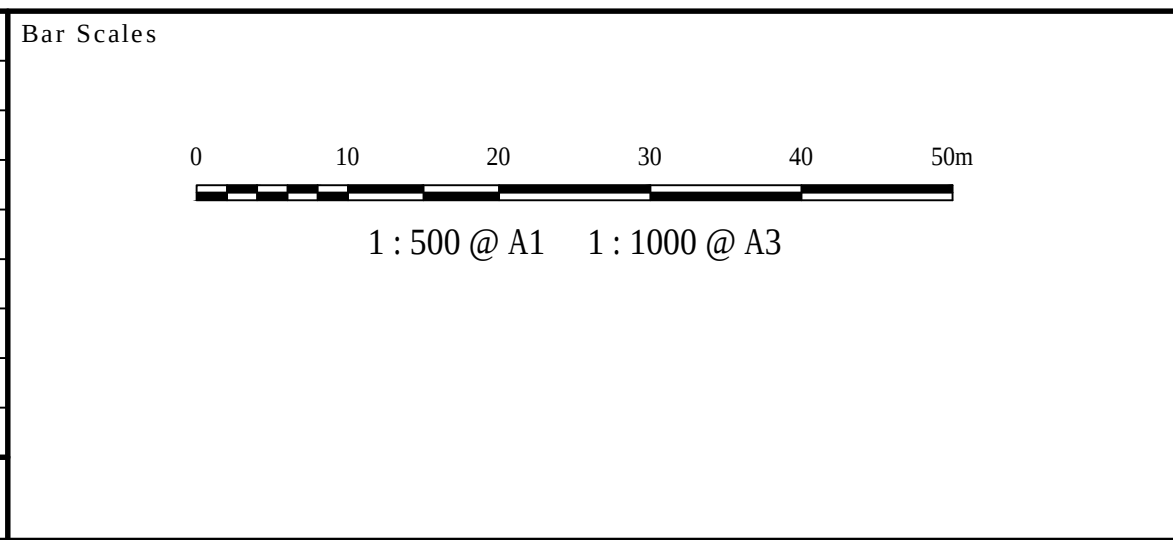

THIS DRAWING CANNOT BE COPIED OR REPRODUCED IN ANY FORM OR USED FOR ANY OTHER PURPOSE OTHER THAN THAT ORIGINALLY INTENDED WITHOUT THE WRITTEN PERMISSION OF AT&L




|              |         |          |     |
|--------------|---------|----------|-----|
| Scales       | 1 : 200 | Drawn    | ALS |
| Grid         | MGA     | Designed | ALS |
| Height Datum | AHD     | Checked  | MM  |
|              |         | Approved | PW  |


|         |                                                                 |
|---------|-----------------------------------------------------------------|
| Project | LANE DUPLICATION AND INTERSECTION UPGRADE FOR RIVER ST, BALLINA |
| Title   | INTERSECTION LAYOUT PLAN SHEET 3                                |

|   |              |         |
|---|--------------|---------|
| Civil Engineers and Project Managers   |              |         |
| <b>at&amp;l</b>   |              |         |
| Level 7, 153 Walker Street<br>North Sydney NSW 2060<br>ABN 96 130 882 405<br>Tel: 02 9439 1777<br>Fax: 02 9923 1055<br>www.atl.net.au<br>info@atl.net.au |              |         |
| Status   | CONCEPT      | A1      |
| Project - Drawing No.   | C1203 18-573 | Issue B |



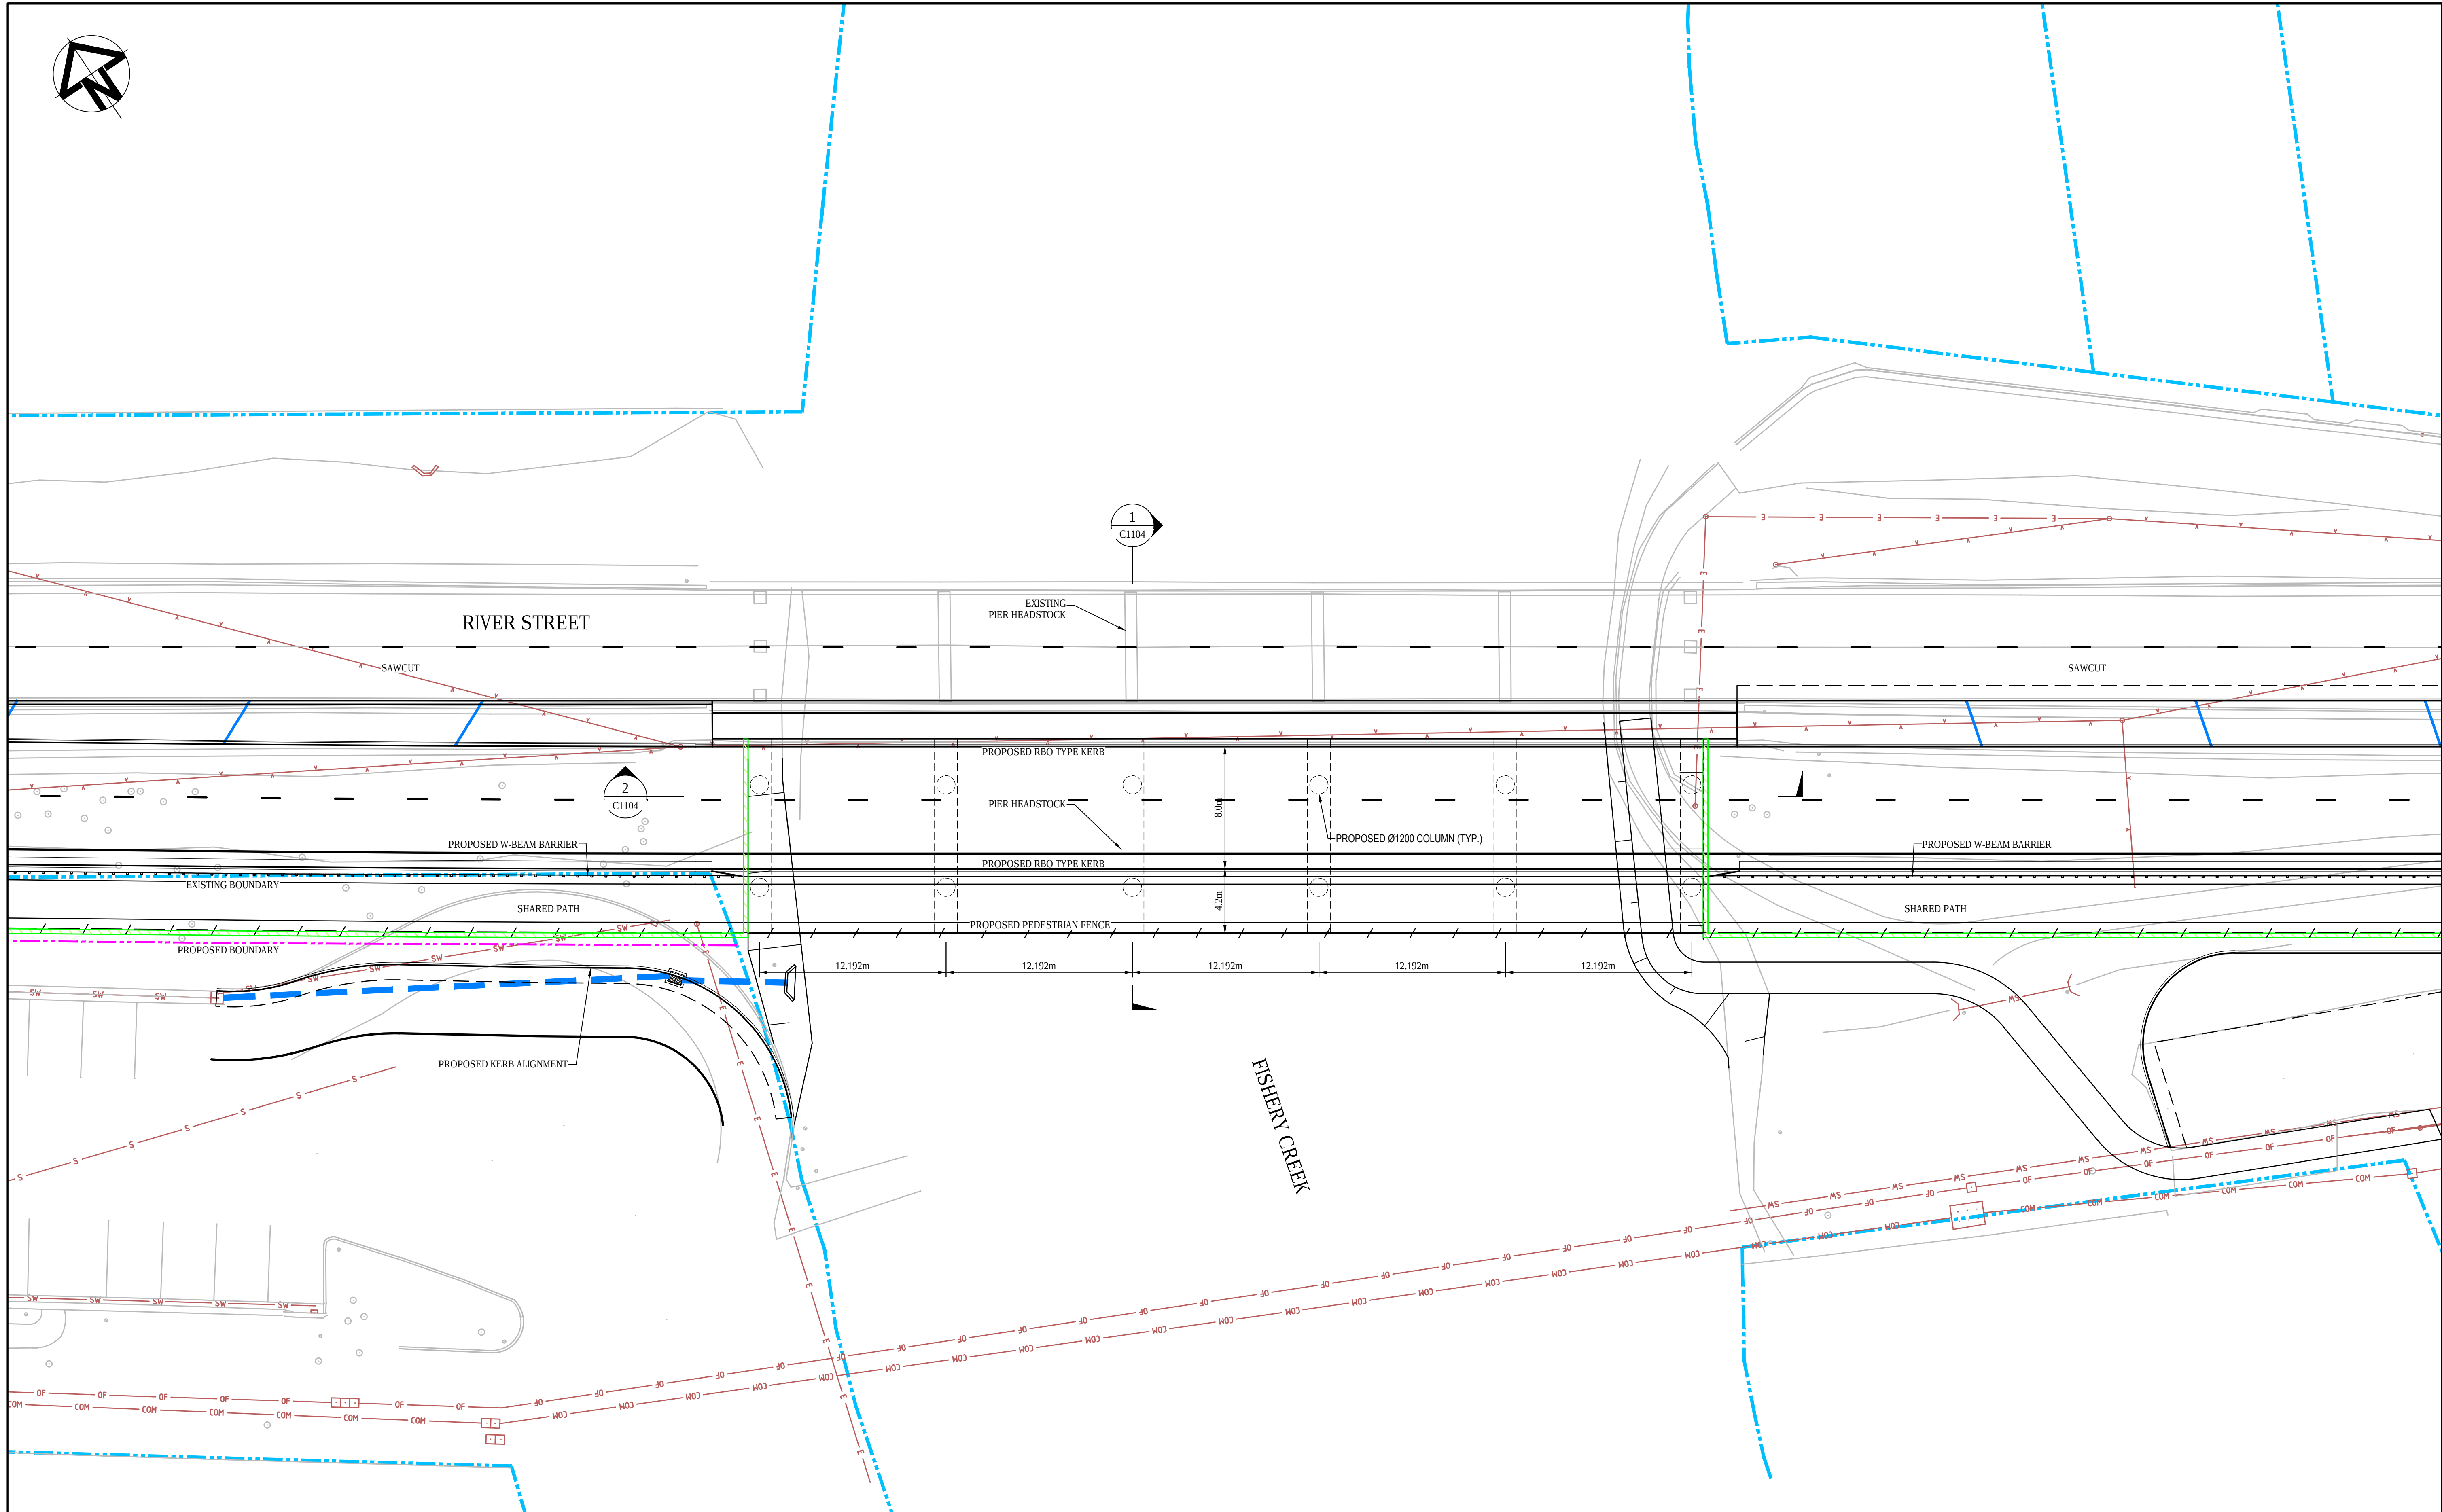

|       |                            |        |
|-------|----------------------------|--------|
|       |                            |        |
|       |                            |        |
| B     | FINAL CONCEPT DESIGN ISSUE | 2-4-20 |
| A     | ISSUED FOR COUNCIL REVIEW  | 9-3-20 |
| Issue | Description                | Date   |

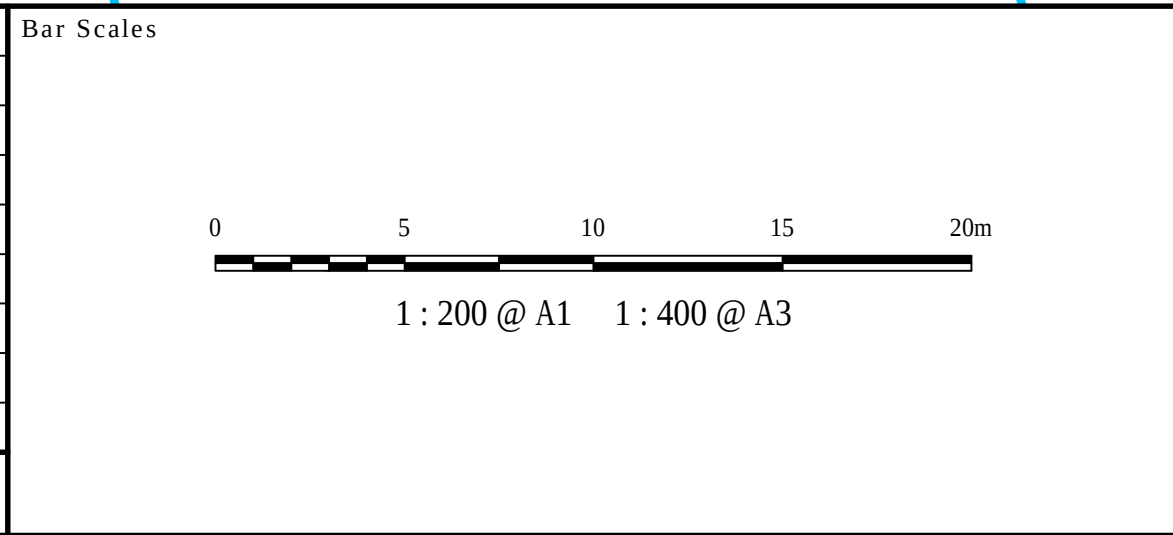

THIS DRAWING CANNOT BE COPIED OR REPRODUCED IN ANY FORM OR USED FOR ANY OTHER PURPOSE OTHER THAN THAT ORIGINALLY INTENDED WITHOUT THE WRITTEN PERMISSION OF AT&L



|              |         |          |     |
|--------------|---------|----------|-----|
| Scales       | 1 : 200 | Drawn    | ALS |
|              |         | Designed | ALS |
| Grid         | MGA     | Checked  | MM  |
| Height Datum | AHD     | Approved | PW  |

|         |                                                                 |
|---------|-----------------------------------------------------------------|
| Project | LANE DUPLICATION AND INTERSECTION UPGRADE FOR RIVER ST, BALLINA |
| Title   | BRIDGE GENERAL ARRANGEMENT PLAN                                 |

|   |              |         |
|---|--------------|---------|
| Civil Engineers and Project Managers   |              |         |
|   |              |         |
| Level 7, 153 Walker Street<br>North Sydney NSW 2060<br>ABN 96 130 882 405<br>Tel: 02 9439 1777<br>Fax: 02 9923 1055<br>www.atl.net.au<br>info@atl.net.au |              |         |
| Status   | CONCEPT      | A1      |
| Project - Drawing No.   | C1211 18-573 | Issue B |